PLAN 2

813m2

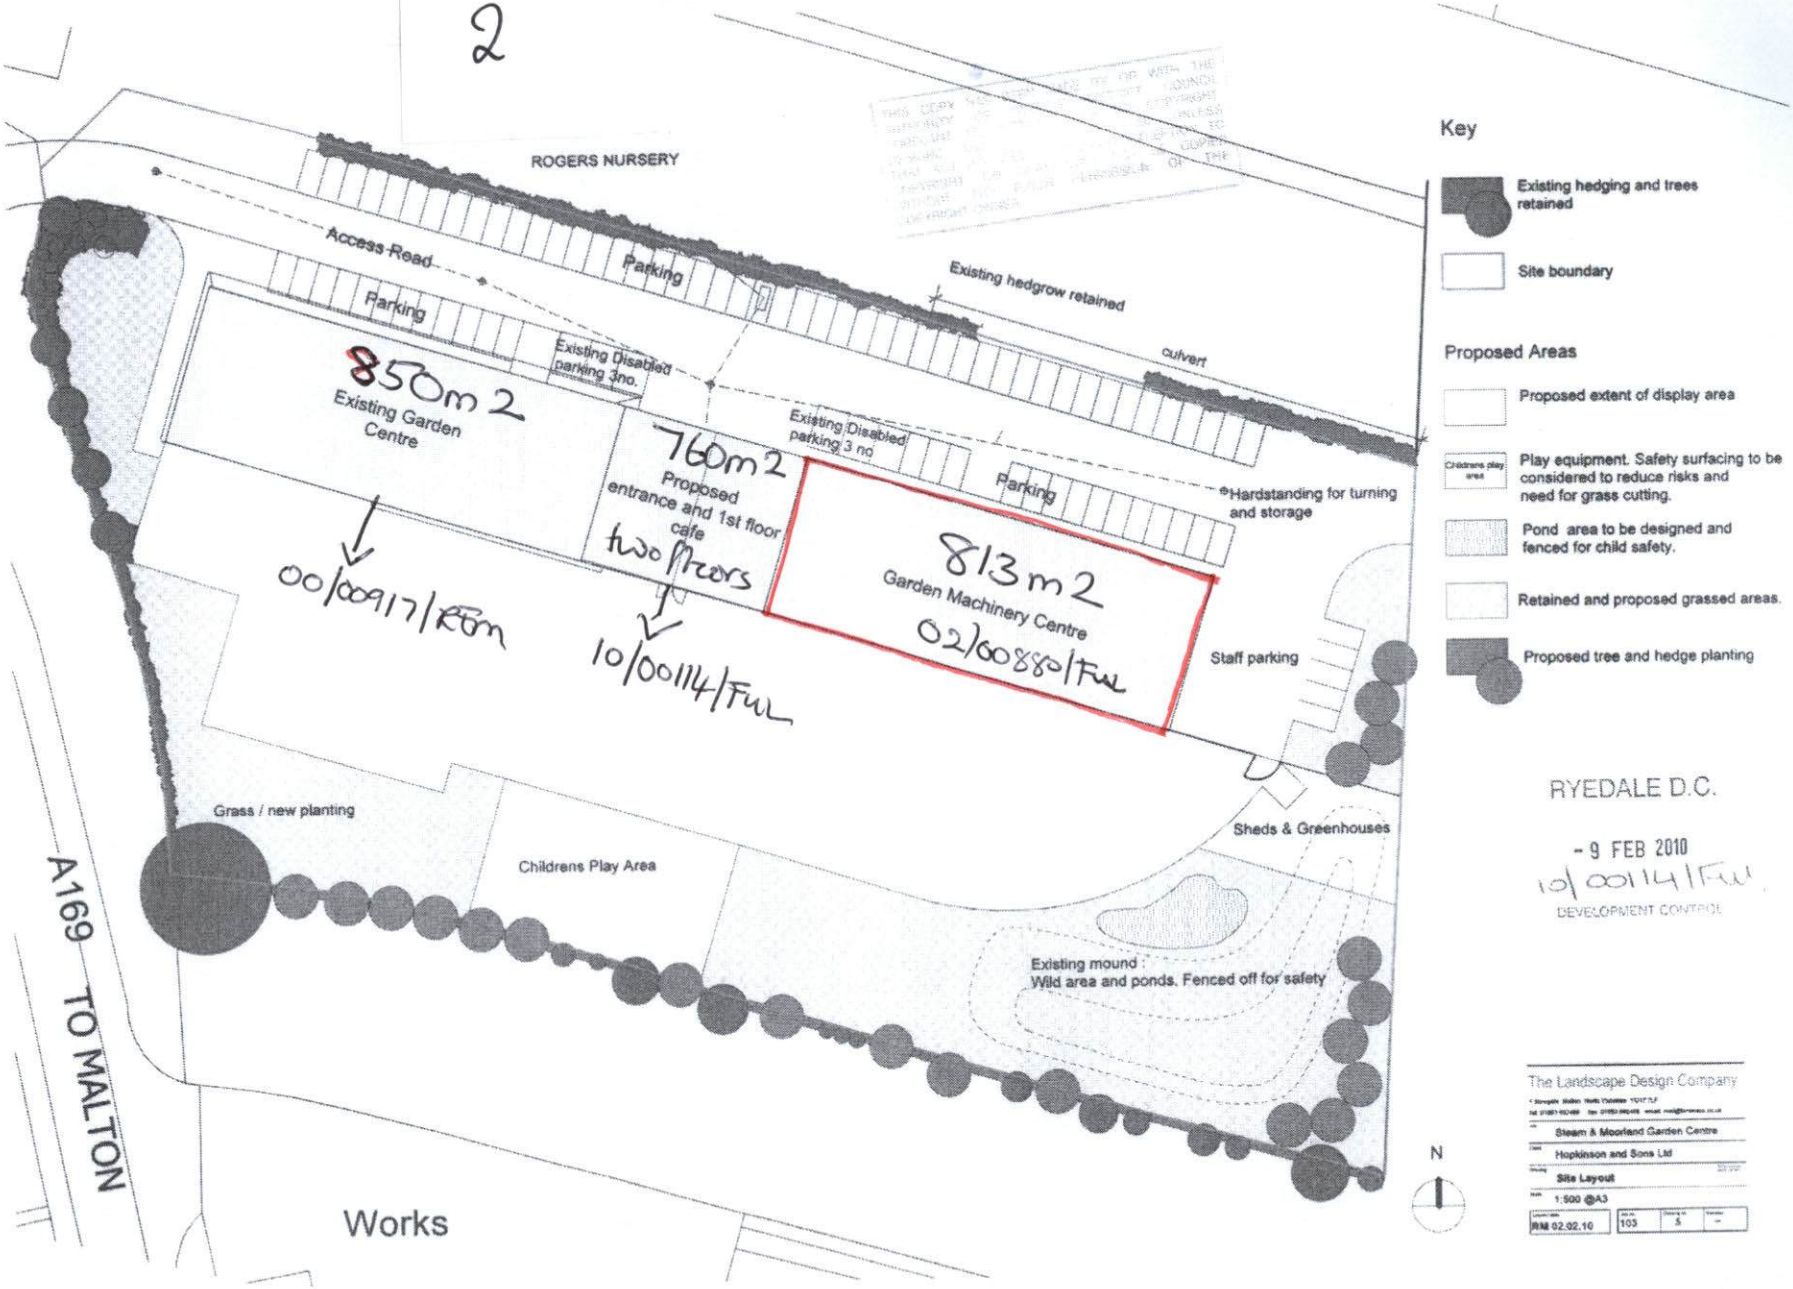
ROGERS NURSERY
Access Road
Parking
Parking
Existing hedgrow retained
culvert
Existing Disabled parking 3no.
850m2
Existing Garden Centre
760m2
Proposed entrance and 1st floor cafe
two floors
Existing Disabled parking 3 no
Parking
Hardstanding for turning and storage
813m2
Garden Machinery Centre
02/00880/FUL
00/00917/RM
10/00114/FUL
Staff parking
Grass / new planting
Childrens Play Area
Sheds & Greenhouses
Existing mound :
Wild area and ponds. Fenced off for safety
A169 TO MALTON
Works
N
Key
Existing hedging and trees retained
Site boundary
Proposed Areas
Proposed extent of display area
Childrens play area
Play equipment. Safety surfacing to be considered to reduce risks and need for grass cutting.
Pond area to be designed and fenced for child safety.
Retained and proposed grassed areas.
Proposed tree and hedge planting
RYEDALE D.C.
- 9 FEB 2010
10/00114/FUL
DEVELOPMENT CONTROL
The Landscape Design Company
Steam & Moorland Garden Centre
Hopkinson and Sons Ltd
Site Layout
1:500 @A3
RM 02.02.10
103
5