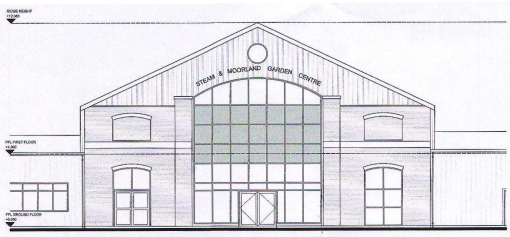

ELEVATION 01 (NORTH)
Scale 1:100 @ A1

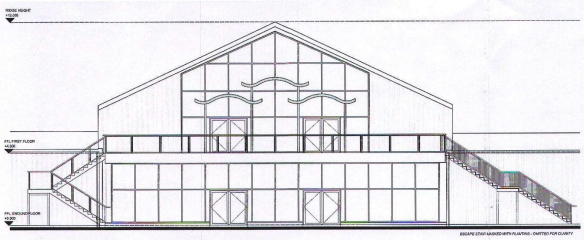

ELEVATION 02 (SOUTH)
Scale 1:100@ A1

MATERIALS KEY

1. **Roof Cladding**
   Kingspan IG1000 RW Composite Cladding Panel
   Colour Reference: Goosewing Grey RAL 080 70 05
2. **Wall Cladding**
   Kingspan IG1000 RW Composite Cladding Panel
   Colour Reference: Cream RAL 1015
3. **Brick Type 1 (Red Brick)**
   Hanson Brick
   Multi Smooth
4. **Brick Type 2 (Cream Brick)**
   Carlton Euro Smooth brick
   Colour: Buff
5. **Eaves Fascia's Soffits and Associated Flashings**
   PPC Aluminium
   Colour: Green to match existing cladding panels.
   Moorland Green
6. **Curtain Walling, Windows & Doors**
   SAS Thermally Broken PPC Aluminium Curtain Walling, Windows and Doors
   Finish / Colour Reference: PPC RAL Colour: Cream RAL 1015
   Obscure Glazing - Saint Gobain Satina
7. **Roof Lights**
   Brett Martin Rhinolight Skylight Ultra Rooflights
   Frame Colour : PPC Aluminium White Glazing Spec, Grey antsun 6mm tough/6.4 mm low e laminated.

GLAZING KEY

HATCHED AREA DENOTES WINDOW LOCATIONS WITH OBSCURE GLAZING SAINT GOBAIN - SATINA'

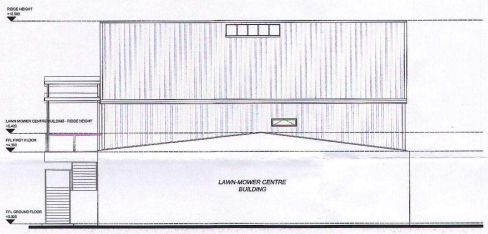

ELEVATION 03 (EAST)
Scale 1:100@A1

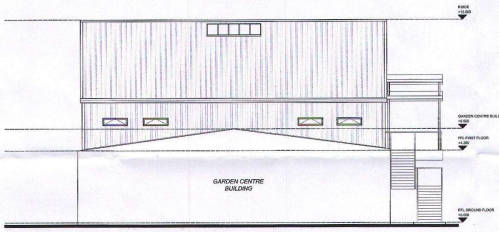

ELEVATION 04 (WEST)
Scale 1:100@A1

THIS COPY HAS BEEN MADE BY OR WITH THE AUTHORITY OF THE COPYRIGHT OWNER. UNLESS THE COPYRIGHT OWNER HAS GIVEN A WIDER AUTHORITY TO REPRODUCE, YOU ARE NOT AUTHORISED TO COPY THIS DRAWING OR ANY PART OF IT UNLESS THE COPYRIGHT OWNER'S

This drawing has been produced for PLANNING purposes only and should not be used for any other purposes.
This drawing may be subject to amendment whilst seeking approvals from the Local Authority Work undertaken prior to consent is done so at client risk.
Any survey/sub information incorporated within this planning stencil be guaranteed as accurate. Do NOT Scale from this drawing, if in doubt Ask.
This drawing and copyright is the property of building link design ltd and should not be be used by any other third party without express consent from the company.
Site boundaries taken from ordinance survey plan and are not to be used for legal purposes.
THE PARTY WALL etc. ACT 1996
Where work is to take place within, on or adjacent to a boundary wall adjoining theirs then you may have obligations under the Party Wall etc. Act 1996 to serve notice on your neighbour prior to the commencement of works. This notice should be in the following manner:
a) Two months before the date on which the proposed work will start.
b) Hand delivered (not by post) or served under the act.
Full details of the requirements can be found on the Internet where appropriate.
The proposed wall type.

PLANNING STATUS

client

PACY & WHEATLEY CONSTRUCTION

project

STEAM & MOORLAND GARDEN CENTRE PHASE III
MALTON ROAD
PICKERING

RYEDALE D'T
12 FEB 2015
DEVELOPMENT MANAGEMENT

drawing

PROPOSED ELEVATIONS

date 18.11.2014 drawn SJ checked DR

scale 1:100@A1 drawer no dwg no **2225-202**

buildinglinkdesign

15 Thorne Road, Doncaster, DN1 2HG
Tel: (01302) 321108 Fax: (01302) 730166
Email: info@buildinglinkdesign.co.uk
www.buildinglinkdesign.co.uk

Building Link Design Limited
Company reg. 4377549

bld ARCHITECTS

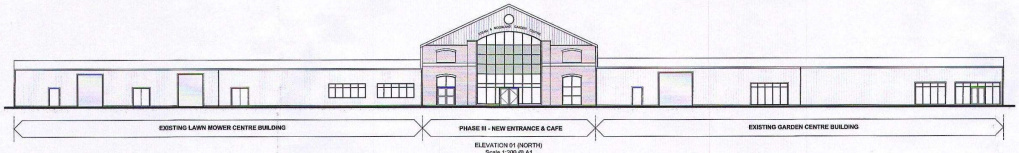

ELEVATION 01 (NORTH)
Scale 1:200 @ A1

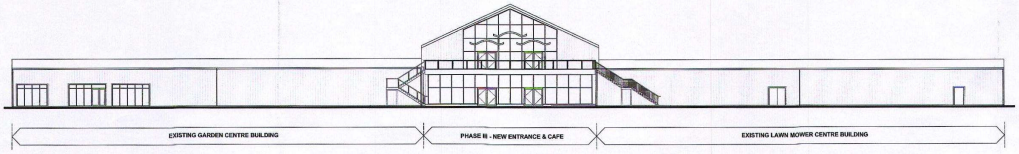

ELEVATION 02 (SOUTH)
Scale 1:200 @ A1