THIS COPY HAD BEEN MADE BY OR WITH THE AUTHORITY OF RYEDALE DISTRICT COUNCIL PURSUANT TO SECTION 47 OF THE COPYRIGHT DESIGNS AND PATENTS ACT 1988. UNLESS THAT ACT PROVIDES A RELEVANT EXCEPTION TO COPYRIGHT. THE COPY MUST NOT BE COPIED WITHOUT THE PRIOR PERMISSION OF THE COPYRIGHT OWNER.

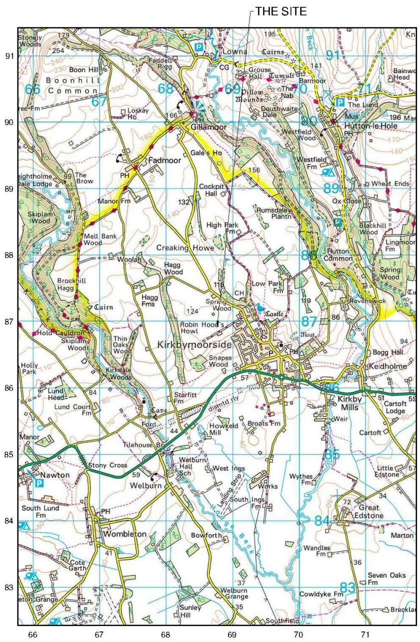

LOCATION PLAN
SCALE 1:50,000

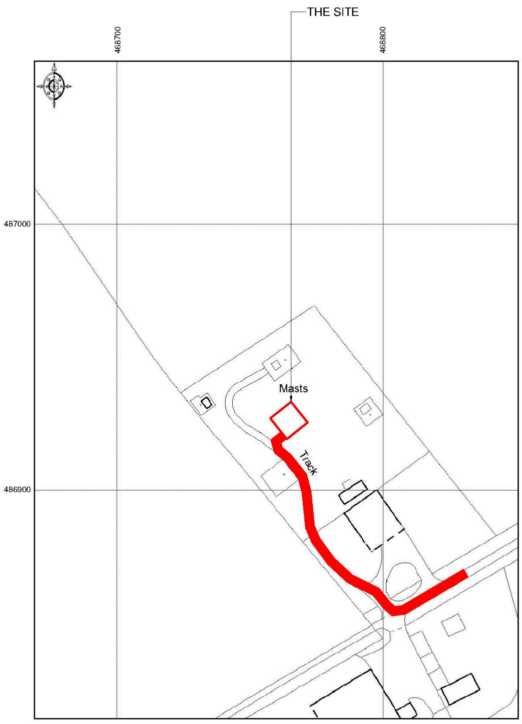

LOCATION PLAN
SCALE 1:1250

DATE VALID
09/07/15

N

©2010 Arqiva
All rights reserved. No part of this publication may be reproduced, stored in a retrieval system or transmitted in any form or by any means (Electronic, Mechanical, Photocopying, Recording or otherwise), without the prior written consent of the Company.

NOTES

BASED UPON ORDNANCE SURVEY DIGITAL DATA WITH THE PERMISSION OF THE CONTROLLER OF HER MAJESTY'S STATIONARY OFFICE, © CROWN COPYRIGHT. LICENCE NO. 100044560

O.S. LANDRANGER MAP No. 100

CONTRACTOR:- BLUE CLARITY

CONSULTANT:- DALY INTERNATIONAL
FAIRBANK HOUSE
ASHLEY ROAD
ALTRINCHAM, CHESHIRE
WA14 2DP

ENGINEER:- JOHN STOCKDALE
0161 941 5481
john.stockdale@dalyinternational.com

DRAWING MANAGER:- JOHN BOOTE
0161 941 5481
john.boote@dalyinternational.com

ISS	REVISION	DATE	DRN	APP
	PROJ No			
	PROJ No			
	PROJ No			
	PROJ No			
.A	PROJ No 144635 PLANNING ISSUE			

arqiva

Crawley Court, Winchester, Hampshire, SO21 2QA
Tel. 01962 823434, Fax. 01962 822378

SITE No 301158
SM_YO007
KELD HEAD FARM - GREENFIELD
KELD HEAD FARM
KIRKBYMOORSIDE, YORK
NORTH YORKSHIRE
YO62 6EN

NGR SE 68763 86929

OS GRID 468763 486929

TITLE
LOCATION PLAN

SCALE	SEE DRAWING	
DRAWN		19/05/15
APPROVED		

DRG No. 301158-00-004-ML001 Sheet 1 of 1 Rev .A

A3