15cm285.210.-

ADDITIONAL PLAN

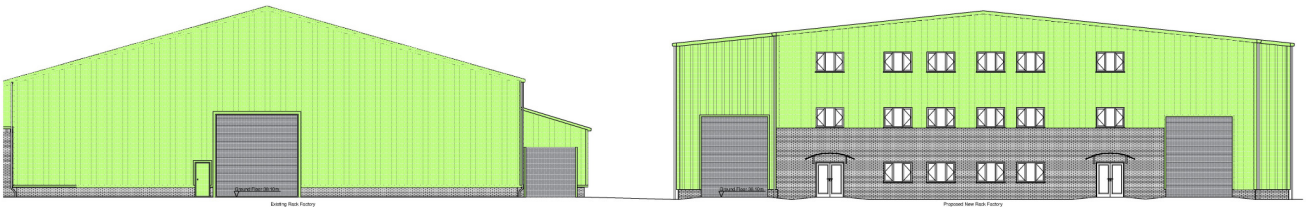

Existing Rack Factory

Proposed New Rack Factory

West Elevation

Scale 1:100 @ A1

THIS COPY HAS BEEN MADE BY OR WITH THE AUTHORITY OF RYEDALE DISTRICT COUNCIL PURSUANT TO SECTION 47 OF THE COPYRIGHT DESIGNS AND PATENTS ACT 1988. UNLESS THAT ACT PROVIDES A RELEVANT EXCEPTION TO COPYRIGHT, THE COPY MUST NOT BE COPIED WITHOUT THE PRIOR PERMISSION OF THE COPYRIGHT OWNER.

DATE
06/11/15

Current Revision Information:

Client & Project Details:
Rack System Ltd
New Factory, Kirby Mills

Gravica

Gravica Limited
Unit 365, Clifford House
7 - 9 Clifford Street
York. YO1 9RA

www.gravica.co.uk
01904 250 704
info@gravica.co.uk

Gravica Project Supervisor:
Daniel Cox

01904 250 704
info@gravica.co.uk

Status: **Preliminary**

Drawing Title:
Rack System Factory
West Elevation

Drawing Number:
15cm285.210.-