15cm285.201.C

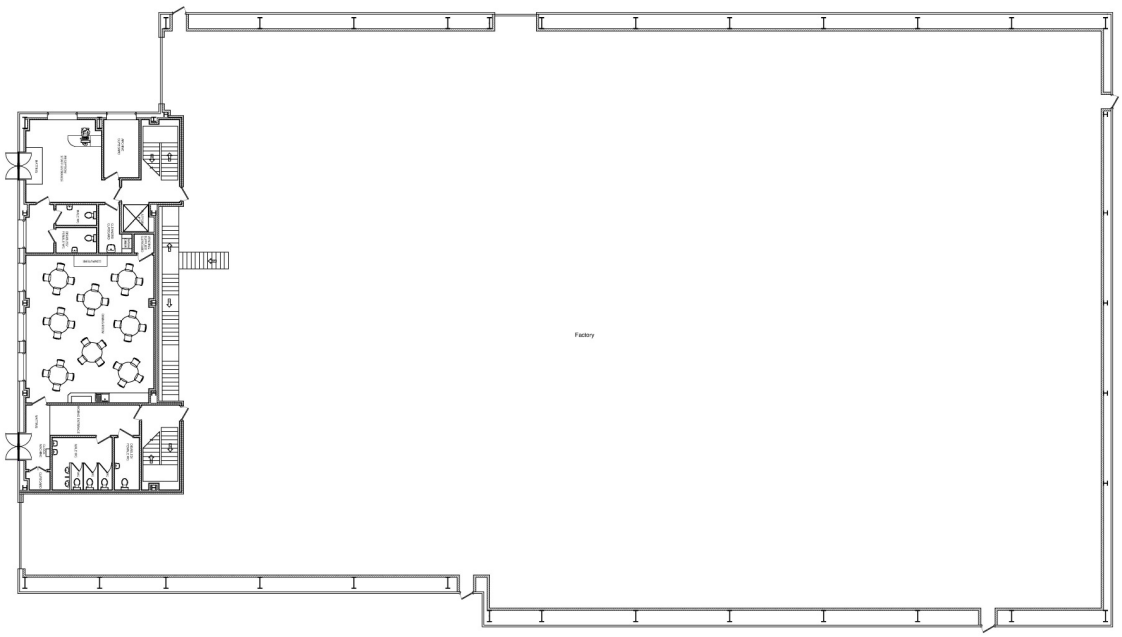

Ground Floor Plan
Scale 1:100

THIS COPY HAS BEEN MADE BY OR WITH THE AUTHORITY OF RYEDALE DISTRICT COUNCIL PURSUANT TO SECTION 47 OF THE COPYRIGHT DESIGNS AND PATENTS ACT 1988. UNLESS THAT ACT PROVIDES A RELEVANT EXCEPTION TO COPYRIGHT, THE COPY MUST NOT BE COPIED WITHOUT THE PRIOR PERMISSION OF THE COPYRIGHT OWNER.

DATE VALID
25/09/15

Office Layout Amended — 24/08/15 — K Pitt

Office Layout Amended — 7/08/15 — K Pitt

Current Revision Information:
Blockwork wall added to factory — 2/08/15 — K Pitt

Client & Project Details:
Rack System Ltd
New Factory, Kirby Mills

Gravica

Gravica Limited
Unit 3A5, Clifford House
9-11 Clifford Street
York, YO1 9RA
www.gravica.co.uk
01904 236 304
info@gravica.co.uk

Gravica Project Supervisor:
Daniel Ops
01904 236 304
info@gravica.co.uk

Status: Preliminary

Drawing Title:
Rack System Factory
Ground Floor Plan

Drawing Number:
15cm285.201.C

15cm285.206.A

THIS COPY HAS BEEN MADE BY OR WITH THE AUTHORITY OF RIDGALE DISTRICT COUNCIL PURSUANT TO SECTION 47 OF THE COPYRIGHT DESIGNS AND PATENTS ACT 1988. UNLESS THAT ACT PROVIDES A RELEVANT EXEMPTION TO COPYRIGHT, THE COPY MUST NOT BE COPIED WITHOUT THE PRIOR PERMISSION OF THE COPYRIGHT OWNER.

DATE VALID
25/09/15

Current Revision Information:
Office Layout Amended — 24/09/15 A. JW

Client & Project Details:
Rack System Ltd
New Factory, Kirby Mills

Gravica

Gravica Limited
Unit 365, Clifford House
7 - 9 Clifford Street
York. YO1 9RA
www.gravica.co.uk
01904 250 704
info@gravica.co.uk

Gravica Project Supervisor:
Daniel Cox
01904 250 704
info@gravica.co.uk

Status: Preliminary

Drawing Title:
Rack System Factory
Office Floor Plans

Drawing Number:
15cm285.206.A