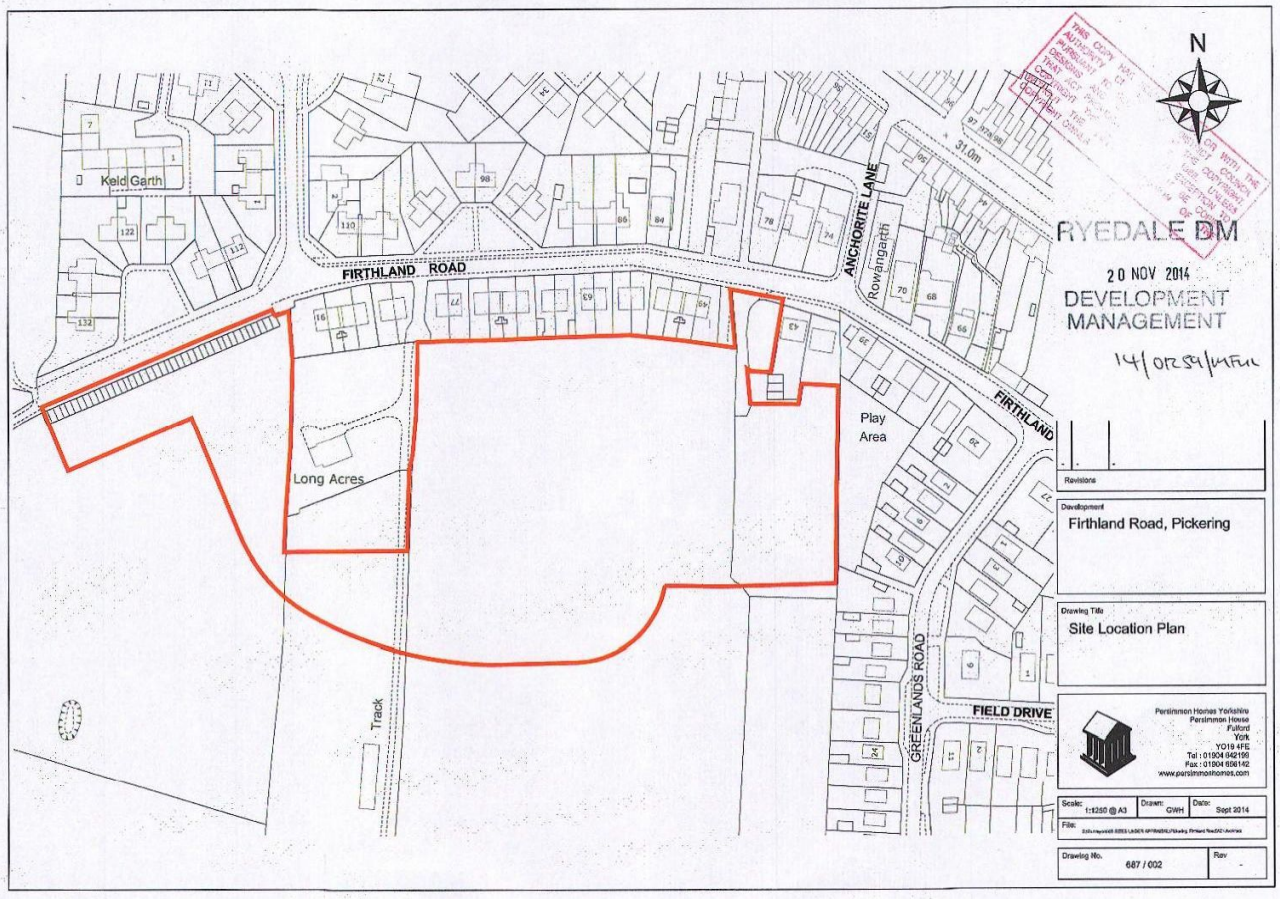
N
Keld Garth
FIRTHLAND ROAD
ANCHORITE LANE
Rowangarth
31.0m
Play Area
FIRTHLAND
Long Acres
Track
GREENLANDS ROAD
FIELD DRIVE
RYEDALE DM
20 NOV 2014
DEVELOPMENT MANAGEMENT
14/01259/MFUL
Revisions
Development
Firthland Road, Pickering
Drawing Title
Site Location Plan
Persimmon Homes Yorkshire
Persimmon House
Fulford
York
YO19 4FE
Tel : 01904 642199
Fax : 01904 656142
www.persimmonhomes.com
Scale: 1:1250 @ A3
Drawn: GWH
Date: Sept 2014
File:
Drawing No. 687 / 002
Rev -