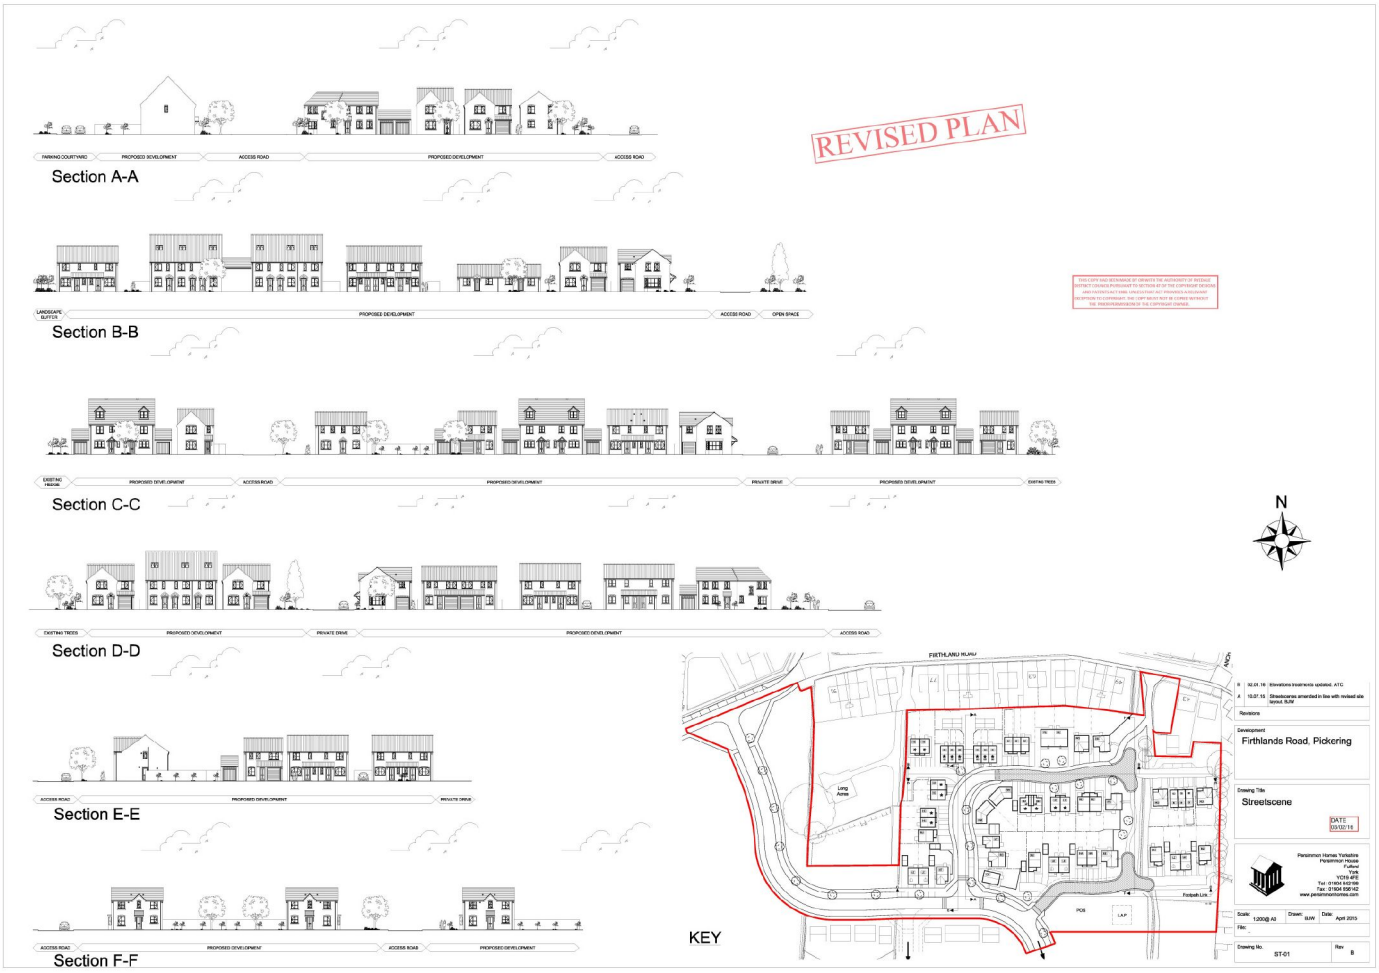
REVISED PLAN
Section A-A
Section B-B
Section C-C
Section D-D
Section E-E
Section F-F
KEY
N
FIRTHLAND ROAD
Firthlands Road, Pickering
Streetscene
Scale: 1:200@ A3
Drawn: BJW
Date: April 2015
Drawing No. ST-01
Rev B