A3

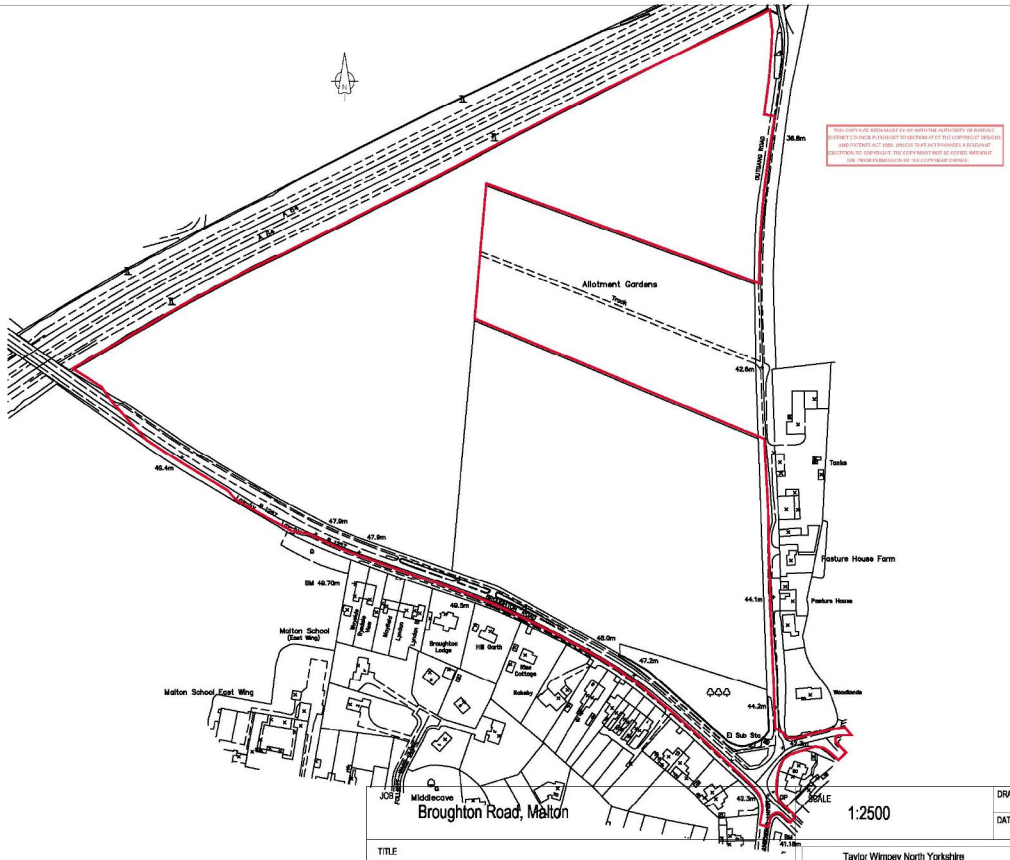

THIS COPY HAS BEEN MADE BY OR WITH THE AUTHORITY OF RYEDALE DISTRICT COUNCIL PURSUANT TO SECTION 47 OF THE COPYRIGHT DESIGNS AND PATENTS ACT 1988. UNLESS THAT ACT PROVIDES A RELEVANT EXCEPTION TO COPYRIGHT, THE COPY MUST NOT BE COPIED WITHOUT THE PRIOR PERMISSION OF THE COPYRIGHT OWNER.

REV	DATE	DESCRIPTION	BY

TITLE

Location Plan

DATE VALID
04/12/15

SCALE 1:2500

DRAWN	KM	CHKD	-
DATE	17.12.15	DATE	-

Taylor Wimpey North Yorkshire
Lockheed Court, Preston Farm Ind Est.
Stockton On Tees, TS18 3SH.
Telephone 01642 626200
Fax 01642 626204

Taylor Wimpey

DWG No. 3M1.LP

Rev. -