THIS COPY HAS BEEN MADE BY OR WITH THE AUTHORITY OF RYEDALE DISTRICT COUNCIL PURSUANT TO SECTION 47 OF THE COPYRIGHT DESIGNS AND PATENTS ACT 1988. UNLESS THAT ACT PROVIDES A RELEVANT EXCEPTION TO COPYRIGHT, THE COPY MUST NOT BE COPIED WITHOUT THE PRIOR PERMISSION OF THE COPYRIGHT OWNER.

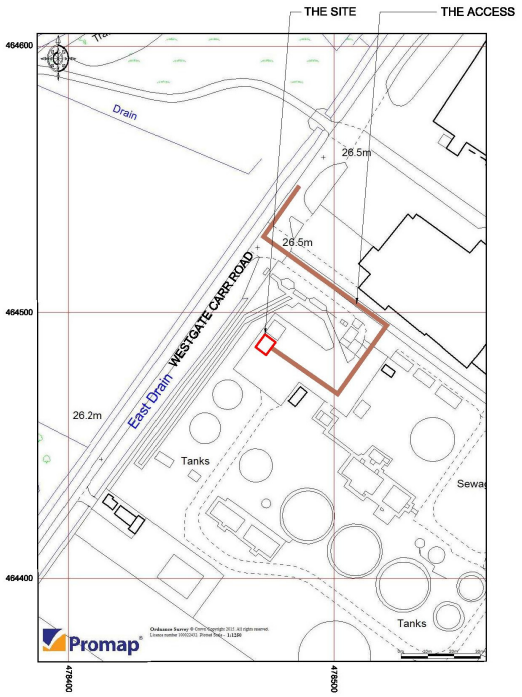

LOCATION PLAN
SCALE 1:1250

©2016 Arqiva
All rights reserved. No part of this publication may be reproduced, stored in a retrieval system or transmitted in any form or by any means (Electronic, Mechanical, Photocopying, Recording or otherwise), without the prior written consent of the Company.

NOTES

BASED UPON ORDNANCE SURVEY DIGITAL DATA WITH THE PERMISSION OF THE CONTROLLER OF HER MAJESTY'S STATIONARY OFFICE, © CROWN COPYRIGHT. LICENCE NO. 100044560

CELL No.	YO012

CONTRACTOR- DALY INTERNATIONAL

CONSULTANT- DALY INTERNATIONAL
FAIRBANK HOUSE
ABELEY ROAD
ALTRINCHAM, CHESHIRE
WA14 2DP

ENGINEER- JOHN STOCKDALE
0161 941 5491
john.stockdale@dalyinternational.com

DRAWING MANAGER- JOHN BOOTE
0161 941 5491
john.boote@dalyinternational.com

	PROJ No			
	PROJ No			
	PROJ No			
	PROJ No			
	PROJ No 144627			
A	PLANNING ISSUE		DAL	

ISS	REVISION	DATE	DRN	APP

arqiva

Crawley Court, Winchester, Hampshire, SO21 2QA
Tel. 01962 823434, Fax. 01962 822378

SITE No 301161
SM_YO012
WESTGATE CARR SEWAGE WORK
YORKSHIRE WATER, SEWAGE WO
PICKERING
NORTH YORKSHIRE
YO18 8DG

NGR	SE 78473 84087
OS GRID	478473 484087

TITLE
LEGAL PLAN

SCALE	1:1250	
DRAWN	DAL	28/10/15
APPROVED		

DATE VALID
03/03/16

DRG No.	Sheet 1 of 1	Rev
301161-00-010-ML001		.A

A3