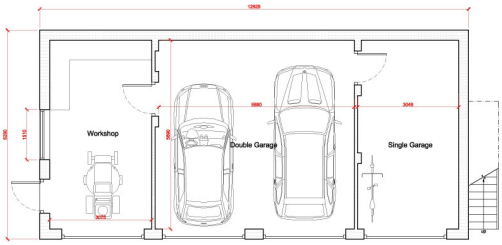

Garage Block - Ground Floor Layout
As Proposed - 1:50

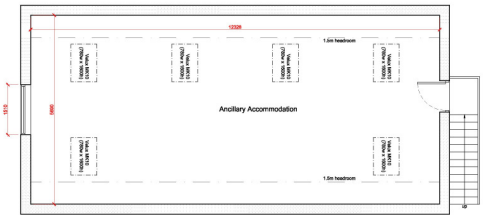

Garage Block - First Floor Layout
As Proposed - 1:50

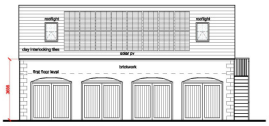

Garage Block - Front Elevation
As Proposed - 1:100

Garage Block - Side Elevation
As Proposed - 1:100

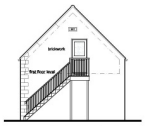

Garage Block - Side Elevation
As Proposed - 1:100

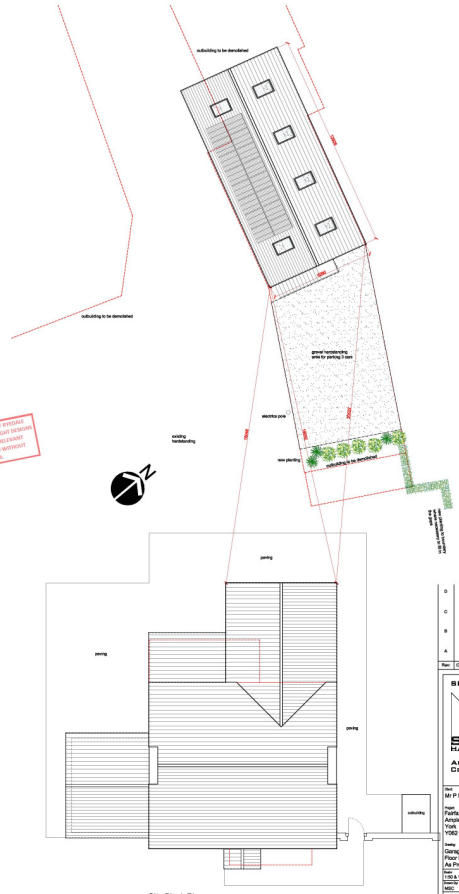

Site Block Plan
As Proposed - 1:100

THIS COPY HAS BEEN MADE BY OR WITH THE AUTHORITY OF HARROGATE DISTRICT COUNCIL PURSUANT TO SECTION 47 OF THE COPYRIGHT DESIGNS AND PATENTS ACT 1988. UNLESS THAT ACT PROVIDES A RELEVANT EXCEPTION TO COPYRIGHT, THE COPY MUST NOT BE COPIED WITHOUT THE PRIOR PERMISSION OF THE COPYRIGHT OWNER.

Rev	Content	Date
D	Workshop and ancillary accommodation window openings enlarged to 1510mm wide. All in accordance with client e-mail correspondence.	03.06.2016
C	Solar PV provision increased to southerly facing roof and omitted from northerly facing roof. Two rooflights omitted from southerly facing roof.	04.04.2016
B	Garage block re-positioned. Solar PV added. Rooflights added to rear elevation.	10.03.2016
A	Garage design revised in accordance clients comments.	03.03.2016

SETSQUARE (HARROGATE) LTD
WINDSOR HOUSE
CORNWALL ROAD
HARROGATE
HG1 2PW
TEL: 01423 561568
SETsq HARROGATE
ARCHITECTURAL & DEVELOPMENT CONSULTANTS

Client:
Mr P Mandham & Miss S Perez

Project:
Fairfax House
Ampleforth
York
YO62 4EJ

DATE VALID
13/05/16

Drawing:
Garage Block
Floor Plans, Elevations & Site Block Plan
As Proposed - Sheme 1

Scale: 1:50 & 1:100 @ A1	Date: February 2016	
Drawn by: MSC	Drawing No: S15/190 - 05	Revision: D
THIS DRAWING IS A COPYRIGHT DOCUMENT and is not to be copied in whole or in part without the written consent of SETsquare. Only figured dimensions to be worked to. Any discrepancies to be reported to the Architect.	Status: Planning	