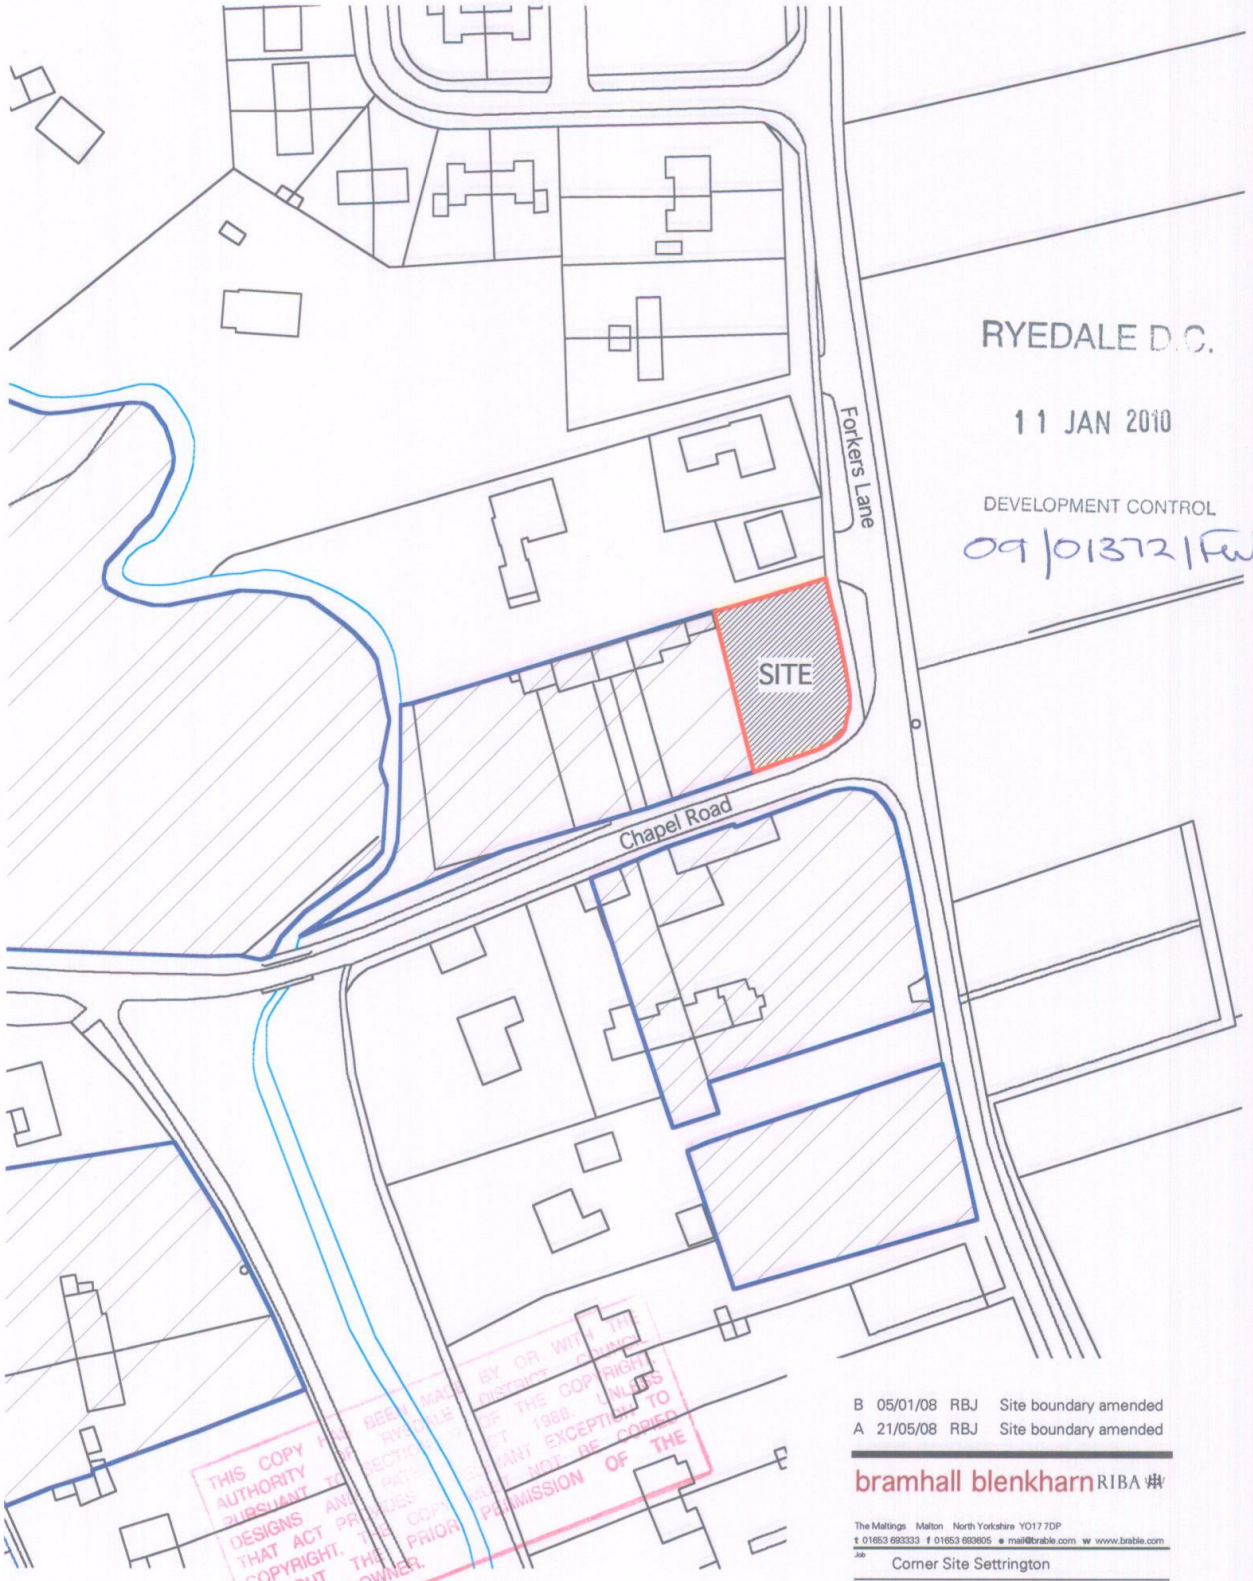

RYEDALE D.C.

11 JAN 2010

DEVELOPMENT CONTROL

09/01372/FUL

THIS COPY HAS BEEN MADE BY OR WITH THE AUTHORITY OF THE COPYRIGHT OWNER PURSUANT TO SECTION 47 OF THE COPYRIGHT DESIGNS AND PATENTS ACT 1988. UNLESS THAT ACT PROVIDES A RELEVANT EXCEPTION TO COPYRIGHT, THE COPY MUST NOT BE COPIED WITHOUT THE PRIOR PERMISSION OF THE COPYRIGHT OWNER.

B	05/01/08	RBJ	Site boundary amended
A	21/05/08	RBJ	Site boundary amended

bramhall blenkharn RIBA

The Maltings Malton North Yorkshire YO17 7DP
t 01653 693333 f 01653 693605 e mail@brable.com w www.brable.com

Job: Corner Site Settrington

Client: Birdsall Estate Company Ltd

Drawing: Site Location Plan

© Bramhall Blenkharn

Scale: 1:1250

Drawn / date	Job no.	Drawing no.	Revision
RBJ 10.07.07	858	101	B