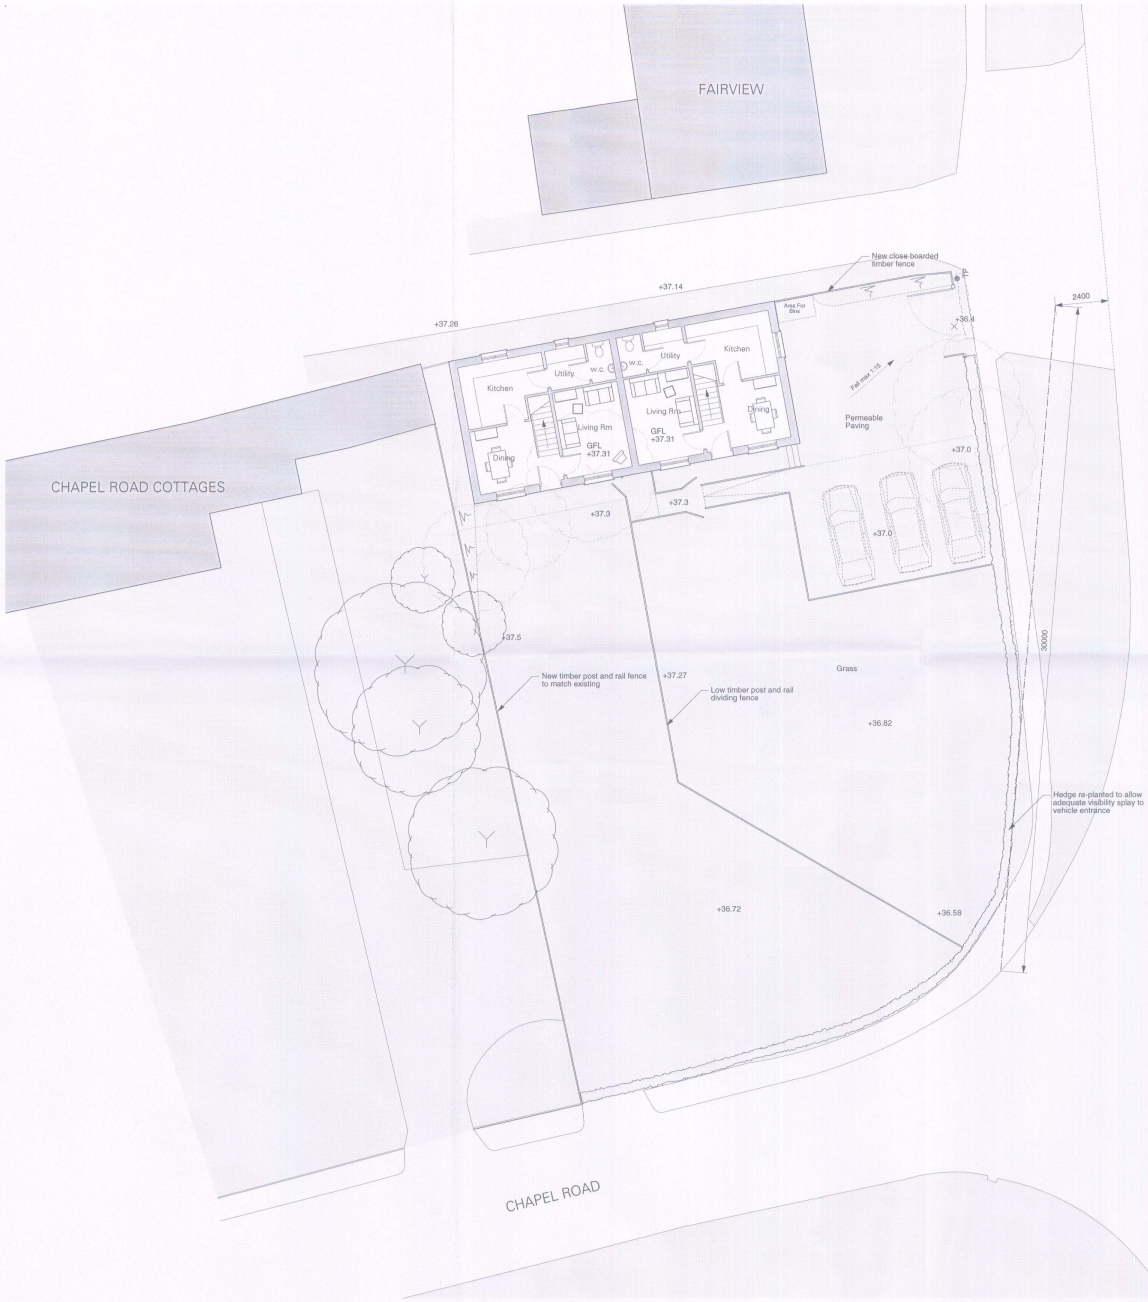

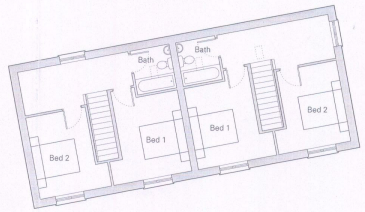

FIRST FLOOR PLAN 1:100

Denotes Trees to be Removed

THIS COPY HAS BEEN MADE BY OR WITH THE AUTHORITY OF THE COUNCIL PURSUANT TO SECTION 47 OF THE COPYRIGHT DESIGNS AND PATENTS ACT 1988. UNAUTHORISED REPRODUCTION INFRINGES COPYRIGHT AND MAY LEAD TO PROSECUTION OR CIVIL PROCEEDINGS.

RYEDALE D.C.

11 JAN 2010

DEVELOPMENT CONTROL

09/01372/Ful

Rev	Date	Drawn	Description
H	05.01.10	RJ	West site boundary rationalised and amended
G	15.12.09	RJ	Two dwelling scheme re-instated. Submitted for Planning Approval.
F	20.07.09	RJ	Alternative single dwelling footprint layout shown
E	20.07.09	RJ	Vehicle & Parking Access moved to Forkers Lane boundary
D	25.02.09	RJ	New Layout following consultation with RDC / Client
C	25.04.08	RJ	ISSUED FOR PLANNING
B	07.04.08	RJ	Layout amended following client comments.
A	18.03.08	RJ	Plan turned to address corner. Levels amended.

bramhall blenkharn RIBA
The Maltings Malton North Yorkshire YO17 7DP
t 01653 693333 f 01653 693605 e mail@brable.com w www.brable.com

Job: Corner Site, Settrington

Client: The Birdsall Estates Company Ltd

Drawing: Plans Proposed

Scale: 1:100 @ A1

North

Drawn / date	Job no.	Drawing no.	Revision
RBJ 28.11.07	858	102	H