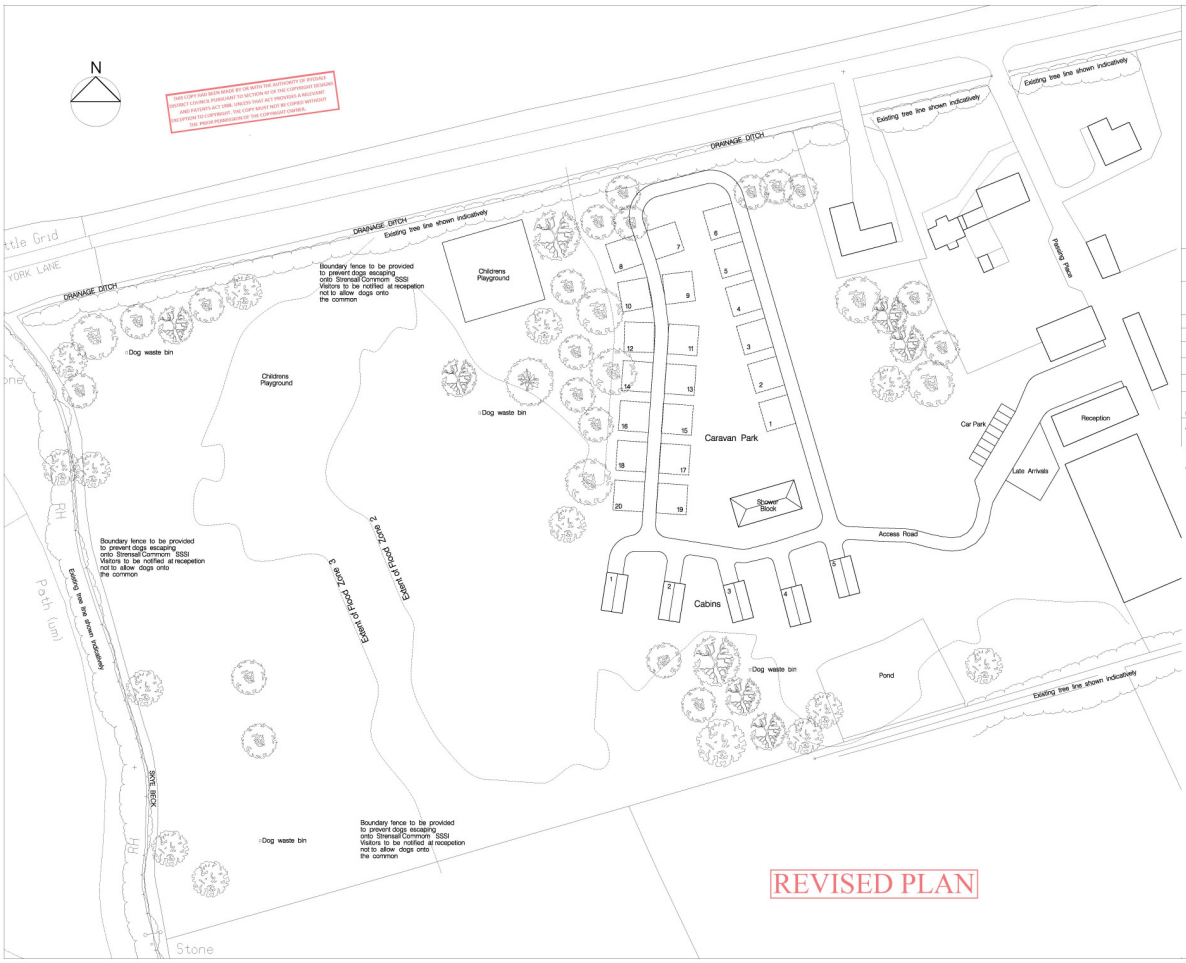

THIS COPY HAS BEEN MADE BY OR WITH THE AUTHORITY OF RYEDALE DISTRICT COUNCIL PURSUANT TO SECTION 47 OF THE COPYRIGHT DESIGNS AND PATENTS ACT 1988. UNLESS THAT ACT PROVIDES A RELEVANT EXCEPTION TO COPYRIGHT, THE COPY MUST NOT BE COPIED WITHOUT THE PRIOR PERMISSION OF THE COPYRIGHT OWNER.

mass architecture
54 Blossom Street
York
North Yorkshire
YO24 1AP
T 01904 848898
info@massarchitecture.com
www.massarchitecture.com

Notes:
1. Do not scale from this drawing.
2. All dimensions to be checked on site by the contractor and such dimensions to be his responsibility.
3. Report all drawing errors and omissions to the architect

project title
Woodlands Farm

drawing title/location
Proposed Site Layout

drawn GM	check CH
scale 1:500@A1	date 25.07.14
project no A092	
drawing number A092/127	
status status	

rev	description	by	date
A	Passing place added	GM	06/09/16
B	Boundary fencing and dog waste bins added	GM	14/09/16
C	Existing tree line added	GM	14/09/16

DATE
14/09/16