Generally

cream timber window frames

Stained softwood lintols

Artstone cills

Clay pantile roofs

Black PVC rainwater goods

Red/brown rustic bricks

Timber up and over garage doors

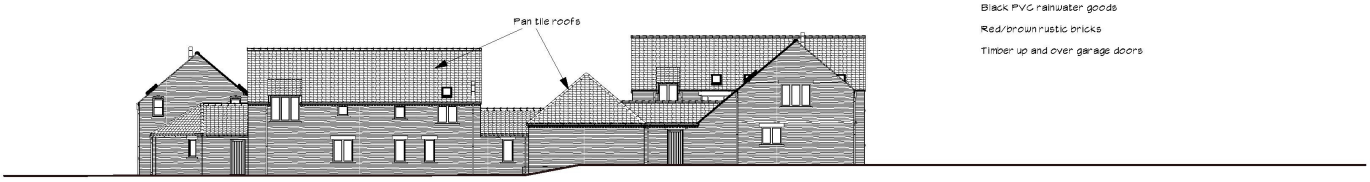

External north elevation

THIS COPY HAD BEEN MADE BY OR WITH THE AUTHORITY OF RYEDALE DISTRICT COUNCIL PURSUANT TO SECTION 47 OF THE COPYRIGHT DESIGNS AND PATENTS ACT 1988. UNLESS THAT ACT PROVIDES A RELEVANT EXCEPTION TO COPYRIGHT, THE COPY MUST NOT BE COPIED WITHOUT THE PRIOR PERMISSION OF THE COPYRIGHT OWNER.

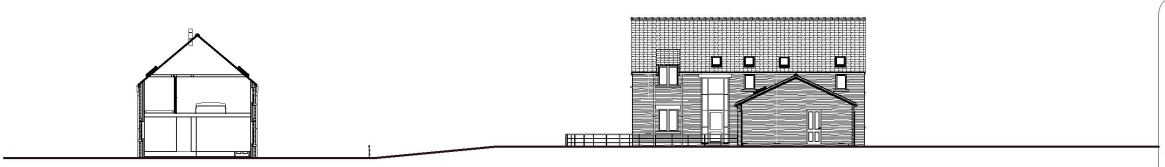

Internal north elevation

DATE VALID
01/06/16

Amendments

a) Jan'16 plots 9,10 and 11 amended

b) Feb'16 client amendments

c) May'16 planning amendments

BRIAN SCOTT DESIGNS LLP

Blacksmiths Cottage, Station Rd.,
Wistow, Selby, North Yorkshire.YO8 3UZ
Tel: (01757) 268054
email: info@brianscottdesigns.co.uk

Client

DANIELGATHHOMES

First Floor, 5 Audax Court, Audax Close,
Clifton Moor, York, YO30 4RB
Tel:01904 479778, Fax:01904 479405
Email: info@danielgathhomes.co.uk

Project

12 plots at Peckets Yard, Sheriff Hutton

Drawing

North elevations

Date	Drawing No.
Jan'16	1663 Sheriff 12 plots pr1 to 12 north elevs/c
Scale	Sheet size
1:200	A3

Generally

Cream timber window frames

Stained softwood lintols

Artstone cills

Clay pantile roofs

Black PVC rainwater goods

Red/brown rustic bricks

Timber up and over garage doors

THIS COPY HAD BEEN MADE BY OR WITH THE AUTHORITY OF RYEDALE DISTRICT COUNCIL PURSUANT TO SECTION 47 OF THE COPYRIGHT DESIGNS AND PATENTS ACT 1988. UNLESS THAT ACT PROVIDES A RELEVANT EXCEPTION TO COPYRIGHT, THE COPY MUST NOT BE COPIED WITHOUT THE PRIOR PERMISSION OF THE COPYRIGHT OWNER.

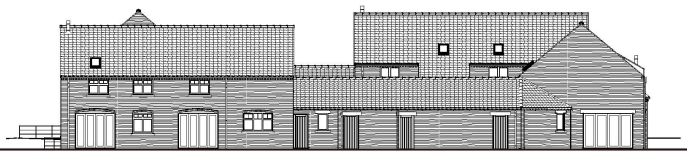

External East elevation

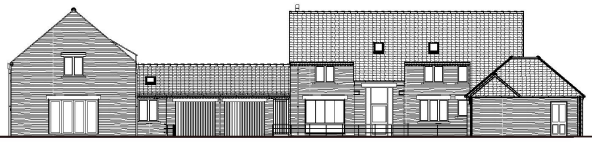

Internal East elevation

Amendments

a) Jan'16 plots 9,10 and 11 amended

b) Feb'16 client amendments

c) May'16 planning amendments

BRIAN SCOTT DESIGNS LLP
Blacksmiths Cottage, Station Rd.,
Wistow, Selby North Yorkshire.YO8 3UZ
Tel:(01757) 268054
email: info@brianscottdesigns.co.uk

Client

DANIELGATHHOMES
First Floor, 5 Audax Court, Audax Close,
Clifton Moor, York, YO30 4RB
Tel:01904 479876, Fax 01904 479405
Email: info@danielgathhomes.co.uk

Project

12 plots at Peckets Yard, Sheriff Hutton

Drawing

East elevations

Date	Drawing no.
Jan'16	1683 Sheriff 12 plots pr to 12 east elevs/c
Scale 1:200	Sheet size A3

DATE VALID
01/06/16

Generally

cream timber window frames

Stained softwood lintols

Artstone cills

Clay pantile roofs

Black PVC rainwater goods

Red/brown rustic bricks

Timber up and over garage doors

External South elevation

THIS COPY HAD BEEN MADE BY OR WITH THE AUTHORITY OF RYEDALE DISTRICT COUNCIL PURSUANT TO SECTION 47 OF THE COPYRIGHT DESIGNS AND PATENTS ACT 1988. UNLESS THAT ACT PROVIDES A RELEVANT EXCEPTION TO COPYRIGHT, THE COPY MUST NOT BE COPIED WITHOUT THE PRIOR PERMISSION OF THE COPYRIGHT OWNER.

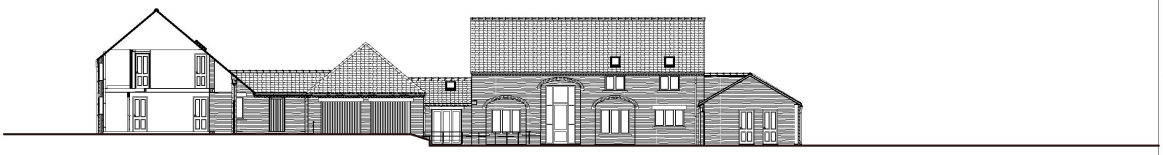

Internal South elevation

Amendments

a) Jan'16 plots 9,10 and 11 amended

b) Feb'16 client amendments

c) May'16 planning amendments

BRIAN SCOTT DESIGNS LLP

Blacksmiths Cottage, Station Rd., Wistow, Selby, North Yorkshire.YO8 3UZ

Tel: (01757) 268054

email: info@brianscottdesigns.co.uk

Client

DANIELGATHHOMES

First Floor, 5 Audax Court, Audax Close, Clifton Moor, York, YO30 4RB

Tel:01904 479776, Fax:01904 479405

Email: info@danielgathhomes.co.uk

Project

12 plots at Peckets Yard, Sheriff Hutton

Drawing

South elevations

Date	Drawing No.
Jan'16	1663 Sheriff 12 plots pl1 to 12 south elevs/c
Scale	Sheet size
1:200	A3

DATE VALID
01/06/16

Generally

Cream timber window frames

Stained softwood lintols

Artstone cills

Clay pantile roofs

Black PVC rainwater goods

Red/brown rustic bricks

Timber up and over garage doors

External West elevation

THIS COPY HAD BEEN MADE BY OR WITH THE AUTHORITY OF RYEDALE DISTRICT COUNCIL PURSUANT TO SECTION 42 OF THE COPYRIGHT DESIGNS AND PATENTS ACT 1988. UNLESS THAT ACT PROVIDES A RELEVANT EXCEPTION TO COPYRIGHT, THE COPY MUST NOT BE COPIED WITHOUT THE PRIOR PERMISSION OF THE COPYRIGHT OWNER.

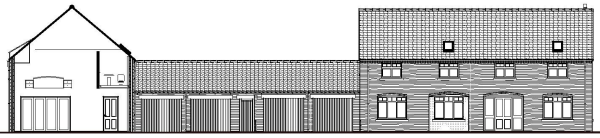

Internal West elevation

Amendments

a) Jan'16 plots 9,10 and 11 amended

b) Feb'16 client amendments

c) May'16 planning amendments

BRIAN SCOTT DESIGNS LLP

Blacksmiths Cottage, Station Rd.,
Wistow, Selby North Yorkshire.YO8 3UZ
Tel:(01757) 268054
email: info@brianscottdesigns.co.uk

Client

DANIELGATHHOMES

First Floor, 5 Audax Court, Audax Close,
Clifton Moor, York, YO30 4RB
Tel:01904 479776, Fax 01904 479405
Email: info@danielgathhomes.co.uk

Project

12 plots at Peckets Yard, Sheriff Hutton

Drawing

West elevations

Date	Drawing No.
Jan'16	1683 Sheriff 12 plots pl to 12 west elevs/c
Scale 1:200	Sheet size A3

DATE VALID
01/06/16

THIS COPY HAD BEEN MADE BY OR WITH THE AUTHORITY OF RYEDALE DISTRICT COUNCIL PURSUANT TO SECTION 47 OF THE COPYRIGHT DESIGNS AND PATENTS ACT 1988. UNLESS THAT ACT PROVIDES A RELEVANT EXCEPTION TO COPYRIGHT, THE COPY MUST NOT BE COPIED WITHOUT THE PRIOR PERMISSION OF THE COPYRIGHT OWNER.

P10
2500 sq ft

P11
2190 sq ft

P9
2120 sq ft

P12
1900 sq ft

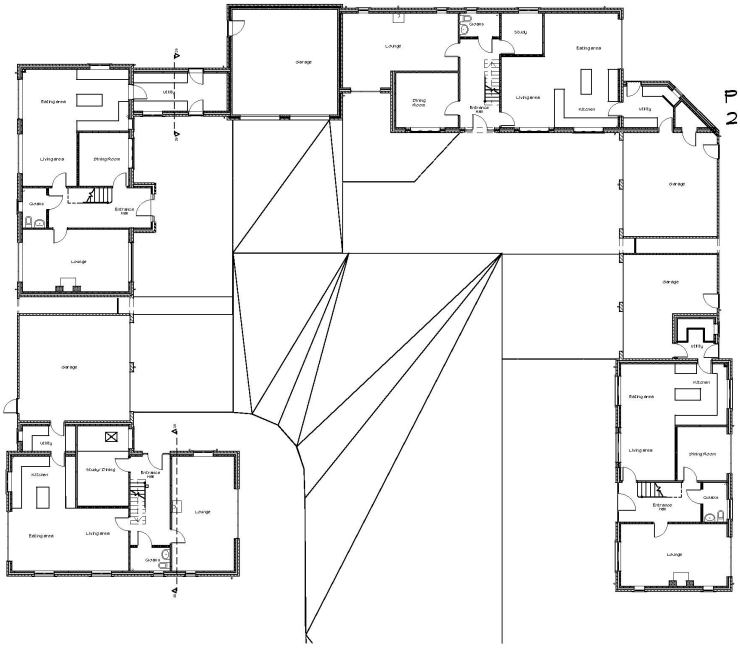

DATE VALID
01/06/16

Amendments

a) Jan'16 plots 9,10 and 11 amended

b) Feb'16 client amendments

c) May'16 planning amendments

BRIAN SCOTT DESIGNS LLP
Blacksmiths Cottage, Station Rd.,
Wistow, Selby, North Yorkshire.YO8 3UZ
Tel: (01757) 268054
email: info@brianscottdesigns.co.uk

Client
DANIELGATHHOMES
First Floor, 5 Audax Court, Audax Close,
Clifton Moor, York, YO30 4RB
Tel:01904 479776, Fax 01904 479405
Email: info@danielgathhomes.co.uk

Project
12 plots at Peckets Yard,
Sheriff Hutton

Drawing
Plots 9 to 12 ground floor plans

Date	Drawing No.
Jan'16	1663 Sheriff 12 plots p9 to 12 GF/c
Scale	Sheet size
1:200	A3

THIS COPY HAD BEEN MADE BY OR WITH THE AUTHORITY OF RYEDALE DISTRICT COUNCIL PURSUANT TO SECTION 47 OF THE COPYRIGHT DESIGNS AND PATENTS ACT 1988. UNLESS THAT ACT PROVIDES A RELEVANT EXCEPTION TO COPYRIGHT, THE COPY MUST NOT BE COPIED WITHOUT THE PRIOR PERMISSION OF THE COPYRIGHT OWNER.

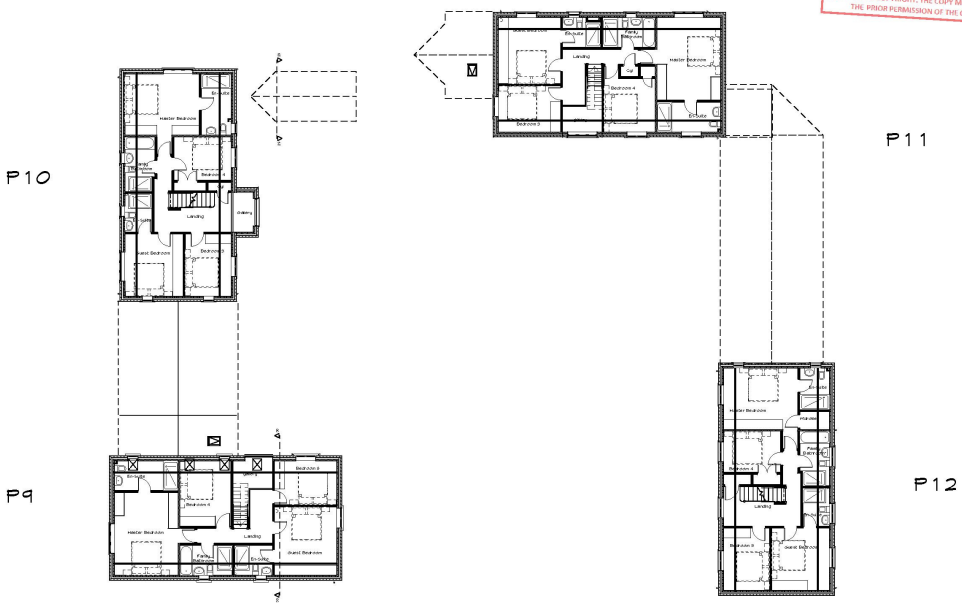

DATE VALID
01/06/16

Amendments

a) Jan'16 plots 9,10 and 11 amended
b) Feb'16 client amendments
c) May'16 planning amendments
d) June'16 plan description changed

BRIAN SCOTT DESIGNS LLP
Blacksmiths Cottage, Station Rd.,
Wistow, Selby, North Yorkshire.YO8 3UZ
Tel:(01757) 268054
email: info@brianscottdesigns.co.uk

Client
DANIELGATHHOMES
First Floor, 5 Audax Court, Audax Close,
Clifton Moor, York, YO30 4RB
Tel:01904 479778, Fax:01904 479405
Email: info@danielgathhomes.co.uk

Project
12 plots at Peckets Yard, Sheriff Hutton

Drawing
Plots 9 to 12 first floor plans

Date	Drawing No.
Jan'16	1663 Sheriff 12 plots p9 to 12 FF/d
Scale 1:200	Sheet size A3