16cm566.101.E

THIS COPY HAD BEEN MADE BY OR WITH THE AUTHORITY OF RYEDALE DISTRICT COUNCIL PURSUANT TO SECTION 47 OF THE COPYRIGHT DESIGNS AND PATENTS ACT 1988. UNLESS THAT ACT PROVIDES A RELEVANT EXCEPTION TO COPYRIGHT, THIS COPY MUST NOT BE COPIED WITHOUT THE PRIOR PERMISSION OF THE COPYRIGHT OWNER.

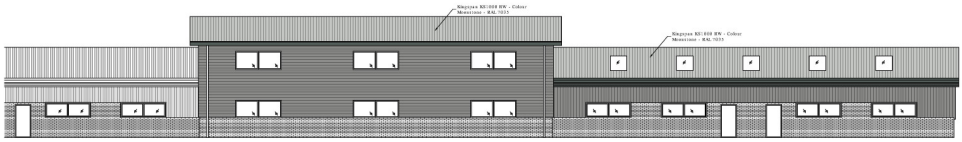

Proposed Rear Elevation (North)
Scale 1:100

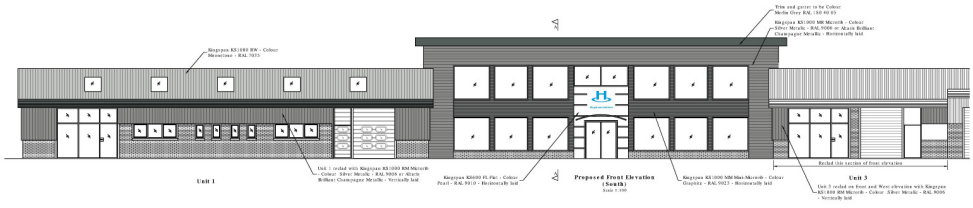

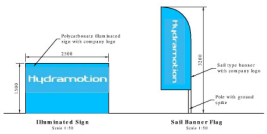

Illuminated Sign
Scale 1:50

Sail Banner Flag
Scale 1:50

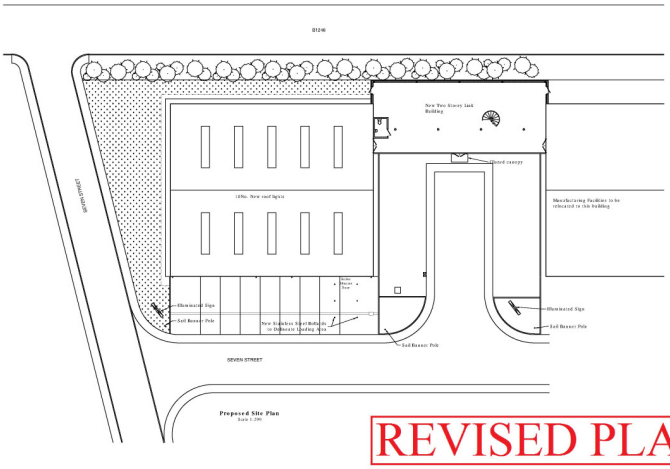

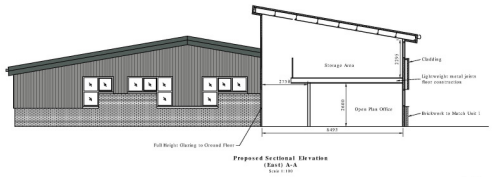

Proposed Sectional Elevation (East) A-A
Scale 1:100

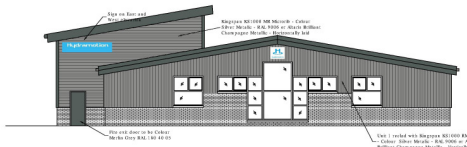

Proposed Gable Elevation (West)
Scale 1:100

REVISED PLAN

Roof light area added	08/10/18 B
General Amendment	13/07/18 A
Curtain walling added	19/03/17 C
Amendments in client's comments	16/03/17 B

Current Revision Information:
Amendments in client's comments 17/02/17 B

Client & Project Details:
Hydramotion Ltd
Link Building

Gravica

Gravica Limited
Unit 365, Clifford House
7 - 9 Clifford Street
York. Y01 9RA
www.gravica.co.uk
01904 250 704
info@gravica.co.uk

Gravica Project Supervisor:
Daniel Cox
01904 250 704
info@gravica.co.uk

Status: **Information**

Drawing Title:
Proposed Link Building Plan & Elevations

Drawing Number:
16cm566.101.E