16cm566.100.-

Existing Rear Elevation (North)
Scale 1:100

Existing Front Elevation (South)
Scale 1:100

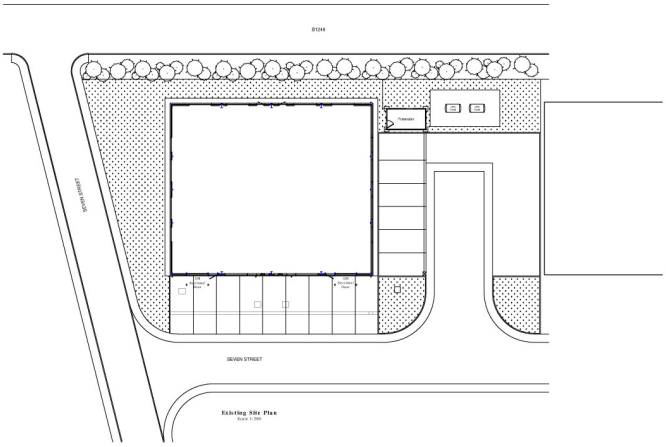

Existing Site Plan
Scale 1:200

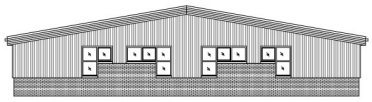

Existing Gable Elevation (East/ West)
Scale 1:100

DATE VALID:
10.10.2016

THIS COPY HAD BEEN MADE BY OR WITH THE AUTHORITY OF RYEDALE DISTRICT COUNCIL PURSUANT TO SECTION 47 OF THE COPYRIGHT DESIGNS AND PATENTS ACT 1988. UNLESS THAT ACT PROVIDES A RELEVANT EXCEPTION TO COPYRIGHT, THE COPY MUST NOT BE COPIED WITHOUT THE PRIOR PERMISSION OF THE COPYRIGHT OWNER.

Current Revision Information:

Client & Project Details:
Hydramotion Ltd
Link Building

Gravica

Gravica Limited
Unit 365, Clifford House
7 - 9 Clifford Street
York. YO1 9RA

www.gravica.co.uk
01904 250 704
info@gravica.co.uk

Gravica Project Supervisor:
Daniel Cox

01904 250 704
info@gravica.co.uk

Status: Information

Drawing Title:
Existing Building
Plan & Elevations

Drawing Number:
16cm566.100.-