16cm566.101.B

THIS COPY HAS BEEN MADE BY OR WITH THE AUTHORITY OF RYEDALE DISTRICT COUNCIL PURSUANT TO SECTION 47 OF THE COPYRIGHT DESIGNS AND PATENTS ACT 1988, UNLESS THAT ACT PROVIDES A RELEVANT EXCEPTION TO COPYRIGHT. THE COPY MUST NOT BE COPIED WITHOUT THE PRIOR PERMISSION OF THE COPYRIGHT OWNER.

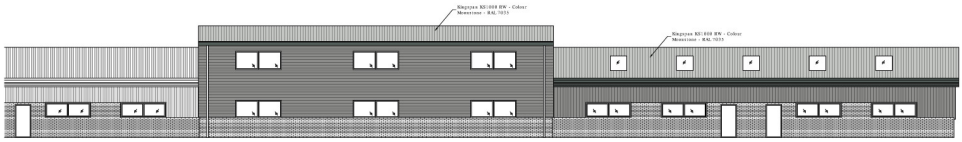

Proposed Rear Elevation (North)
Scale 1:100

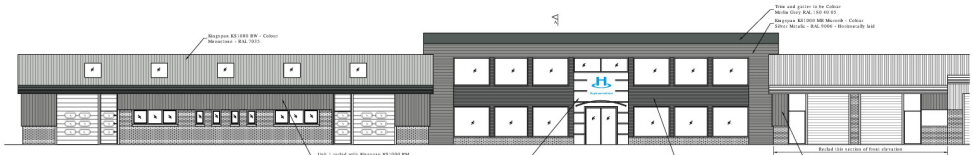

Unit 1

Proposed Front Elevation (South)
Scale 1:100

Unit 3

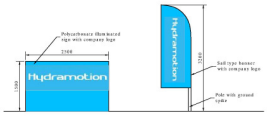

Illuminated Sign
Scale 1:50

Sail Banner Flag
Scale 1:50

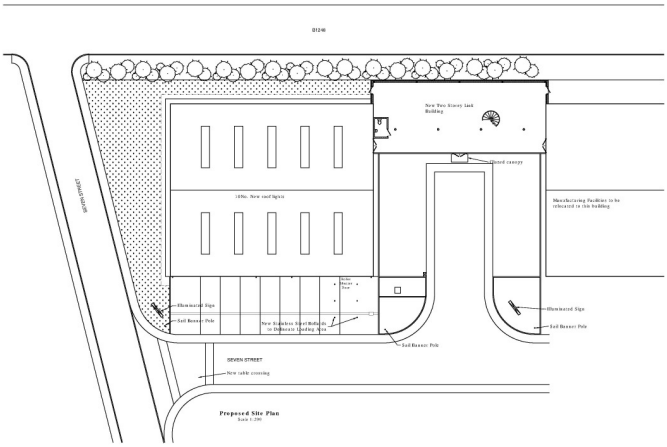

Proposed Site Plan
Scale 1:200

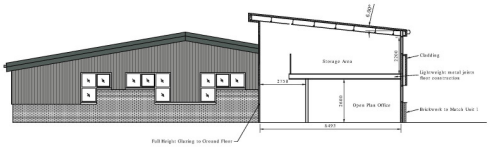

Proposed Sectional Elevation (East) A-A
Scale 1:100

DATE VALID: 10.10.2016

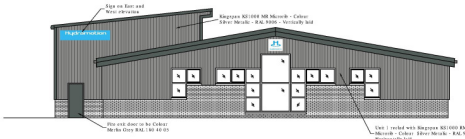

Proposed Gable Elevation (West)
Scale 1:100

Roof light were added RA/10/14 & 15/16

Current Revision Information:
General Amendment 15/10/16 B

Client & Project Details:
Hydramotion Ltd
Link Building

Gravica

Gravica Limited
Unit 365, Clifford House
7 - 9 Clifford Street
York. Y01 9RA
www.gravica.co.uk
01904 250 704
info@gravica.co.uk

Gravica Project Supervisor:
Daniel Cox
01904 250 704
info@gravica.co.uk

Status: **Information**

Drawing Title:
Proposed Link Building Plan & Elevations

Drawing Number:
16cm566.101.B