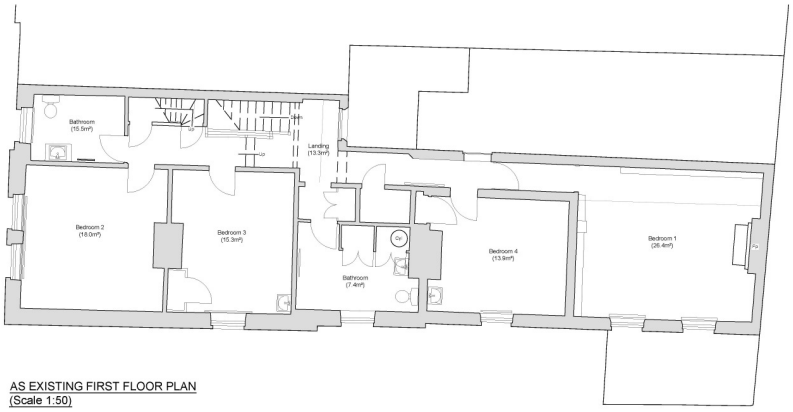

AS EXISTING FIRST FLOOR PLAN
(Scale 1:50)

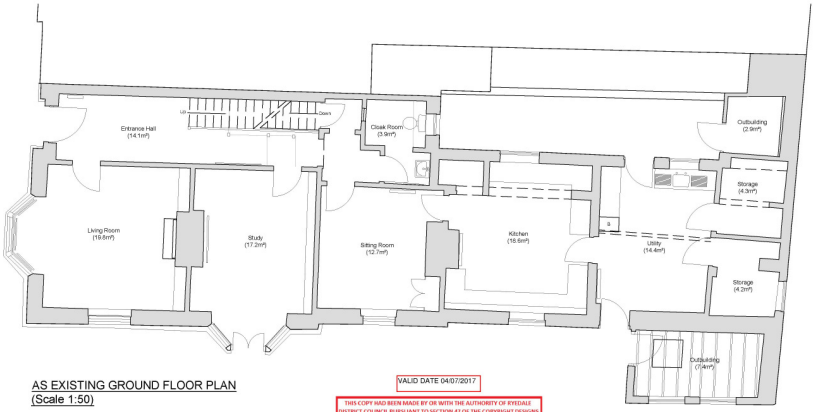

AS EXISTING GROUND FLOOR PLAN
(Scale 1:50)

VALID DATE 04/07/2017

THIS COPY HAD BEEN MADE BY OR WITH THE AUTHORITY OF RYEDALE DISTRICT COUNCIL PURSUANT TO SECTION 42 OF THE COPYRIGHT DESIGNS AND PATENTS ACT 1988. UNLESS THAT ACT PROVIDES A RELEVANT EXCEPTION TO COPYRIGHT, THE COPY MUST NOT BE COPIED WITHOUT THE PRIOR PERMISSION OF THE COPYRIGHT OWNER.

© Prospect Design Architectural Services

Notes

Do not scale from this drawing or consider any dimension to be accurate.

In the event of any discrepancy being found, these should be brought to the attention of the Prospect Design for further instruction.

This drawing is for Planning purposes only and is not to be considered a construction or setting out drawing.

North Point shown approximately.

The proposed layouts are subject to the following, although not exhaustive;

1. Structural Engineers Requirements.
2. Mechanical and Electrical Engineers Requirements.
3. Drainage Requirements.
4. Planning approvals.
5. Building Regulations approvals.

REV	AMENDMENT	DRAWN	DATE

CONTRACTOR MUST VERIFY ALL DIMENSIONS ON SITE BEFORE COMMENCING ANY WORK OR MAKING ANY SHOP DRAWINGS

PROSPECT DESIGN
Architectural Services
64 Newbiggin, Malton, N Yorks, YO17 7JF
Tel; 01653 690272 Mob; 07792700035
email; info@prospectdesign.co.uk web; www.prospectdesign.co.uk

Client
MR & MRS HANAGAN
18 THE MOUNT
MALTON
YO17 7ND

Job Title
ALTERATIONS TO 18 THE MOUNT, MALTON

Drawing Title
AS EXISTING GROUND AND FIRST FLOOR PLANS

Scale	1:50 @ A1	Drawn	R.W.
Date	13.06.2017	Checked	..

Drawing Number
PD230-01