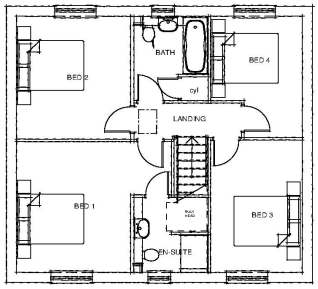

FIRST FLOOR PLAN

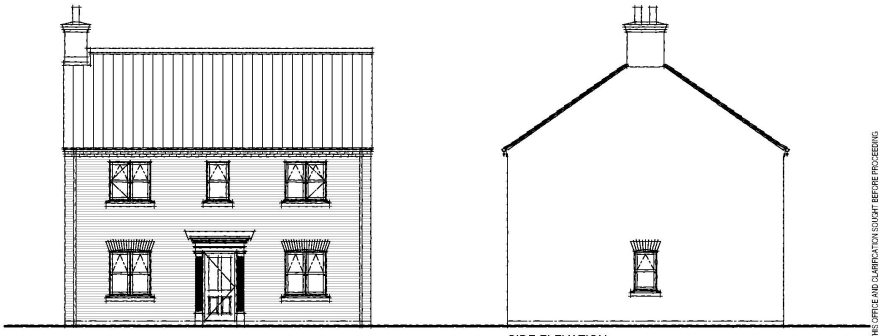

FRONT ELEVATION

SIDE ELEVATION

THIS COPY HAS BEEN MADE BY OR WITH THE AUTHORITY OF RYEDALE DISTRICT COUNCIL PURSUANT TO SECTION 47 OF THE COPYRIGHT DESIGNS AND PATENTS ACT 1988. UNLESS THAT ACT PROVIDES A RELEVANT EXCEPTION TO COPYRIGHT, THE COPY MUST NOT BE COPIED WITHOUT THE PRIOR PERMISSION OF THE COPYRIGHT OWNER.

Date Valid 22/9/2017

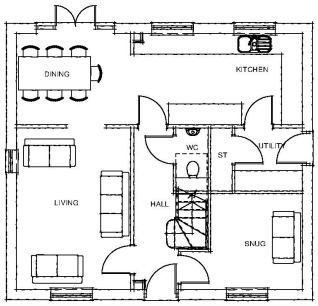

GROUND FLOOR PLAN

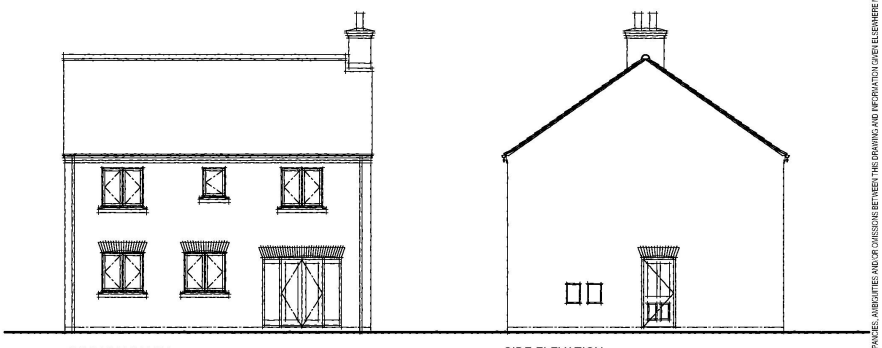

REAR ELEVATION

SIDE ELEVATION

0 1 2 3 4 5m

CDM 2015 REGULATIONS APPLY

REV	DATE	AMENDMENT
B	23/08/17	MINOR ADJUSTMENTS FOLLOWING WORKING DRG PREP & PHASE 2 PLOT NOS ADDED
A	11/07/17	PLOT REFS AMENDED

01845 524758
info@diparchitects.co.uk
www.diparchitects.co.uk
CHARTERED ARCHITECTS
56 Market Place, Thirsk
North Yorkshire YO7 1LW
downes illingworth partnership ltd

CLIENT: MULGRAVE PROPERTIES		SCALE: 1 : 100 @ A3	DATE: MARCH 2017
PROJECT: Development at Low Moorgate, Rillington			
DRAWING TITLE: Type C Planning Drawing (plot 3,17+18 as drawn; plot 10 opposite hand)	DRAWN: JW / CHECKED: -	DWG NO. 3751/PD/01	REV. B

ALL DIMENSIONS TO BE CHECKED ON SITE. DISCREPANCIES, AMBIGUITIES AND/OR OMISSIONS BETWEEN THIS DRAWING AND INFORMATION GIVEN ELSEWHERE MUST BE REFERRED TO THIS OFFICE AND CLARIFICATION SOUGHT BEFORE PROCEEDING