COPYRIGHT: all rights reserved in Chapter 81 of the Copyright, Designs and Patents act 1988 from date of creation hereof.

REPRODUCE & STANDARDS: All work to be constructed in accordance with:

1. BS5250: Maintaining a Building Stock
2. Current good practice as described in NHBC Construction standards
3. The advice of recent specialist consultants recommendations

All products, materials and specialist subcontractor works are to be installed in accordance with the manufacturer's, supplier's or specialist subcontractor's design and recommendations.

DIMENSIONS: All dimensions and areas shown are 'as designed' and include nominal allowances for finishes and tolerances. Dimensions are not to be scaled from drawings. As built dimensions and sizes will therefore be subject accordingly and are to be confirmed by site measurement, if in doubt, please request confirmation.

DISCREPANCIES: Drawings/Specifications are to be reported to the design team for confirmation.

DOCUMENT USE: This document is to be read with all other issued documentation prepared by CSP and other Consultants/Specialist together with the current Planning and Building Regulation Approvals as these documents provide complementary information.

FORMAT: Digital data distribution means this document may exist in several formats, namely: 1. PAPERPRINT (in ink/pencil on paper), 2. PDF (read only), 3. DWG (AutoCad drawing), 4. DWGPDF (in vector format), 5. Any vector CAD e.g. Autocad, the original/master version of this document is held by CSP and is the only document we can confirm as the current/latest/CSP version as (unlike you are referring to current information.

INFORMATION REQUIRED: TBR notes clarify information required from others for coordination with the architectural design (in progress/ the drawing status then applicable). TBC means the information is expected to be confirmed and made available for coordination (when indicated). If the drawing is confirmed 'For Information' it is not to be used for construction purposes unless so stated.

HEALTH & SAFETY: Construction, maintenance and demolition attributes relating to this project are to be planned and carried out by competent contractors as defined by the CDM regulations. Risk assessments and method statements are to be prepared prior to work commencing.

CDM: Residual Hazards (significant, unusual, unpredictable hazards that might not be obvious to a competent, CDM Regs. Contractor, consultant, contractors and designers) associated with the architectural design include:

1. See Remarks/ Schedule

THIS COPY HAD BEEN MADE BY OR WITH THE AUTHORITY OF RYEDALE DISTRICT COUNCIL PURSUANT TO SECTION 47 OF THE COPYRIGHT DESIGNS AND PATENTS ACT 1988. UNLESS THAT ACT PROVIDES A RELEVANT EXCEPTION TO COPYRIGHT. THE COPY MUST NOT BE COPIED WITHOUT THE PRIOR PERMISSION OF THE COPYRIGHT OWNER.

Date Valid 26/10/2017

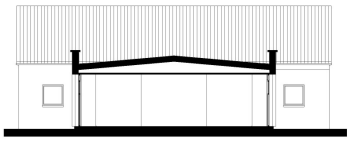

Block 1 Section 1 ***GS-34***
Scale: 1:100

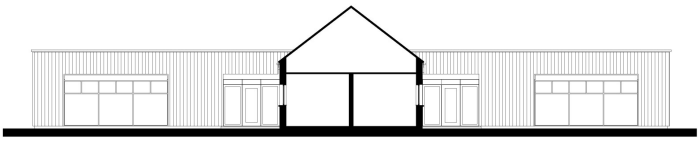

Block 1 Section 2 ***GS-35***
Scale: 1:100

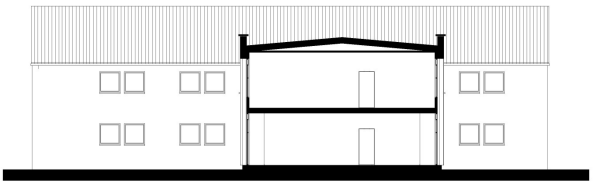

Block 2/3 Section 1 ***GS-32***
Scale: 1:100

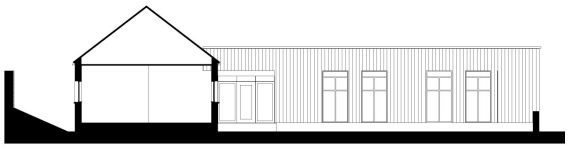

Block 4 Section 1 ***GS-30***
Scale: 1:100

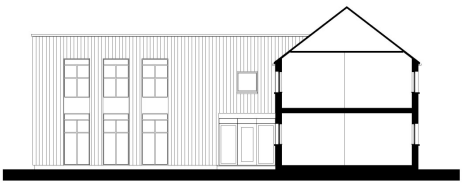

Block 2/3 Section 2 ***GS-33***
Scale: 1:100

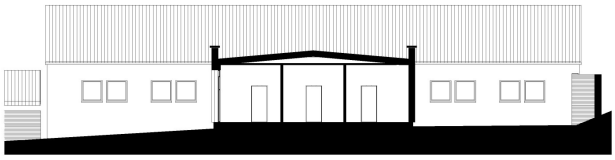

Block 4 Section 2 ***GS-31***
Scale: 1:100

26.10.17	Preliminary Issue			
Change	Details	Drawn by	Rev	Status

SWINTON GRANGE, MALTON
Proposed Sections

csp **Job: SGM-2022**
Dwg: DS-101a

0 5 10 20 30 40 50 Scale: 1:1 (1:1) Scales are as shown @ A1 - Use figured dimensions only, Do not scale off this drawing. Source: SGM-2022 Master