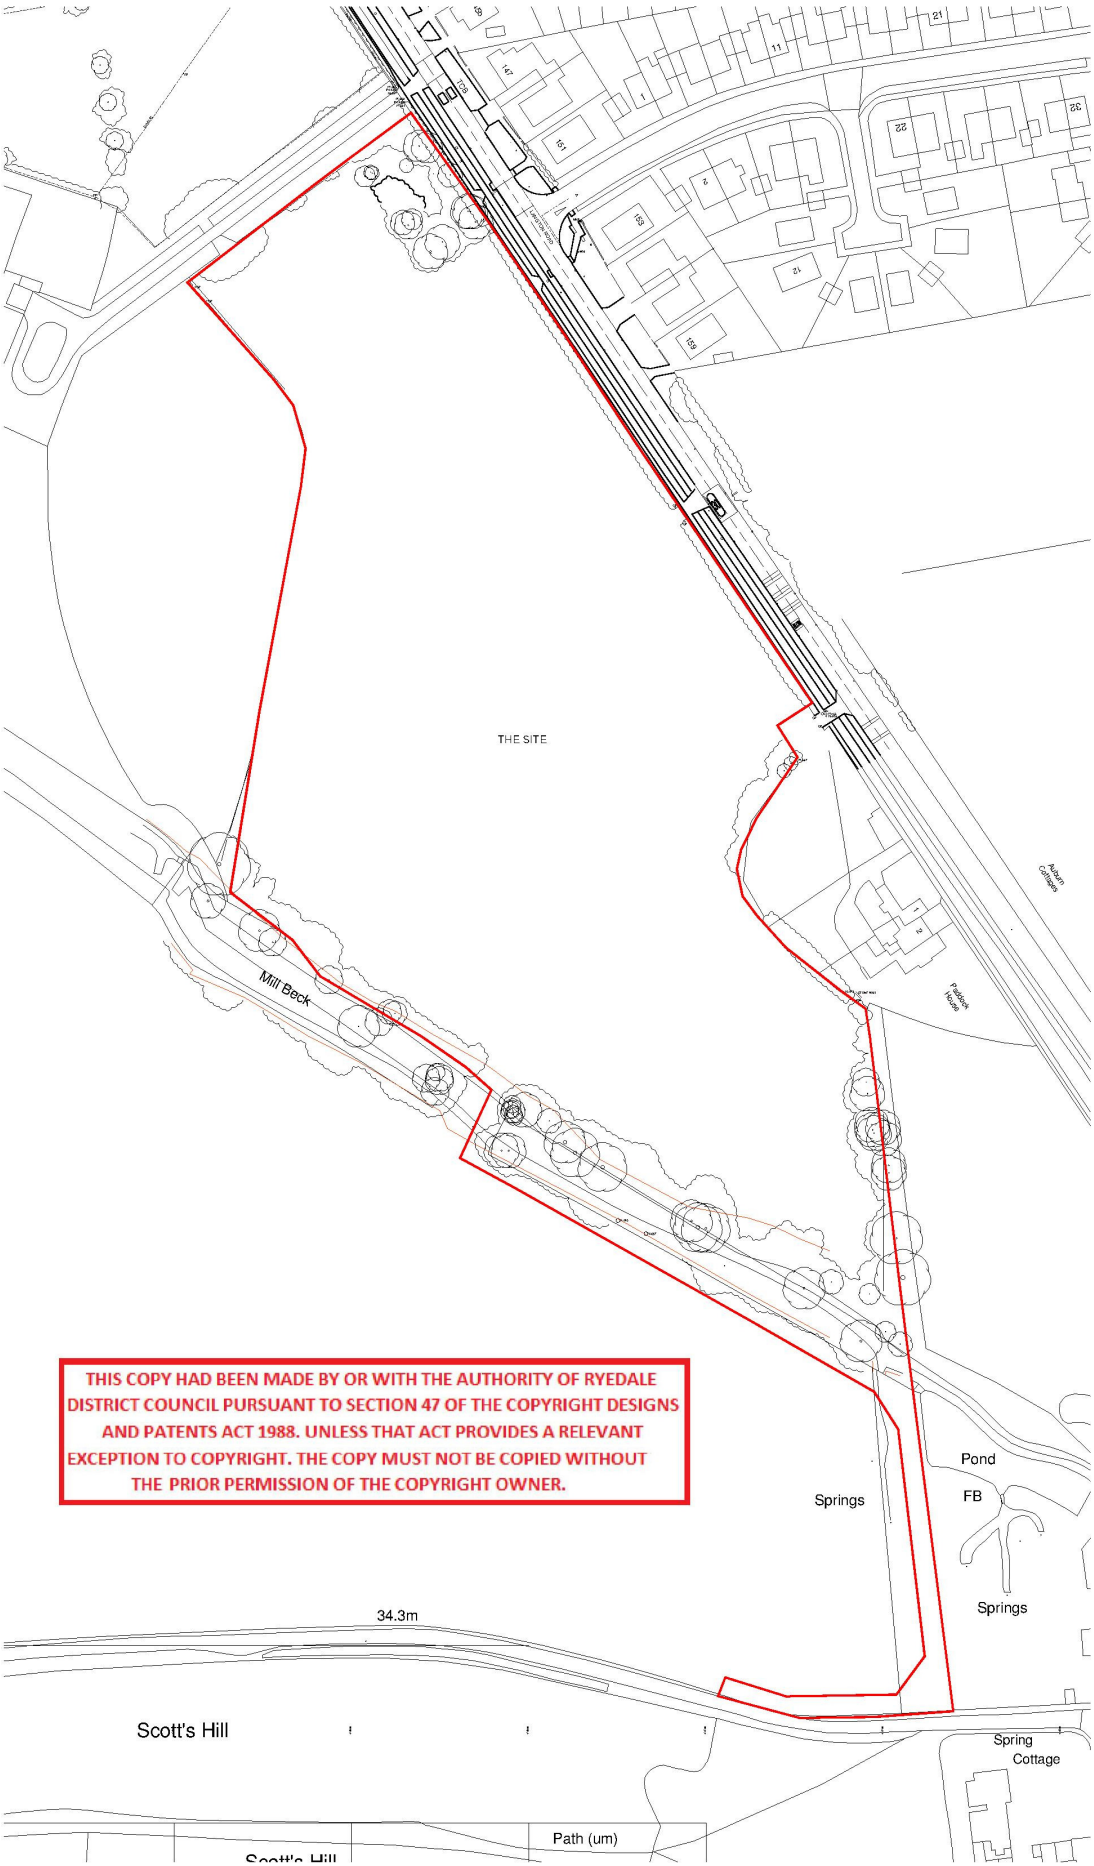

THIS COPY HAD BEEN MADE BY OR WITH THE AUTHORITY OF RYEDALE DISTRICT COUNCIL PURSUANT TO SECTION 47 OF THE COPYRIGHT DESIGNS AND PATENTS ACT 1988. UNLESS THAT ACT PROVIDES A RELEVANT EXCEPTION TO COPYRIGHT. THE COPY MUST NOT BE COPIED WITHOUT THE PRIOR PERMISSION OF THE COPYRIGHT OWNER.

- The Copyright of this drawing belongs to MPSL Planning & Design Ltd. and shall not be used or reproduced in any form without its express permission.
- Do not scale from this drawing - Work to figured dimensions only. All dimensions to be checked on site prior to the execution of any work.
- For the avoidance of doubt all dimensions are measured to wall structure and not the finishes unless otherwise stated.
- Where any discrepancy is found to exist within or between drawings and/or documents it should be reported to the architect immediately.
- MPSL Planning & Design Ltd. shall not be liable for any use of drawings and documents for any purpose other than for which the same were prepared by or on behalf of MPSL Planning & Design Ltd.

Rev	Date	Revision	Initial
A	08/11/17	Red edge amended	am

Client: Keepmoat

Drawing Title: LOCATION PLAN

Project: Langton Road, Norton.

Job No	Drg No	Drawn	Rev
16076	00	mpsl	A
Scale	Date	Stage	
1:1250 @ A3	13.10.2017	For Approval	

MPSL Planning & Design Ltd
14 West Point
Enterprise Park
Clarence Avenue
Trafford Park
Manchester
M17 1QS

Tel: 0161 772 1999
Email: admin@mpsldesign.co.uk
www.mpsldesign.com