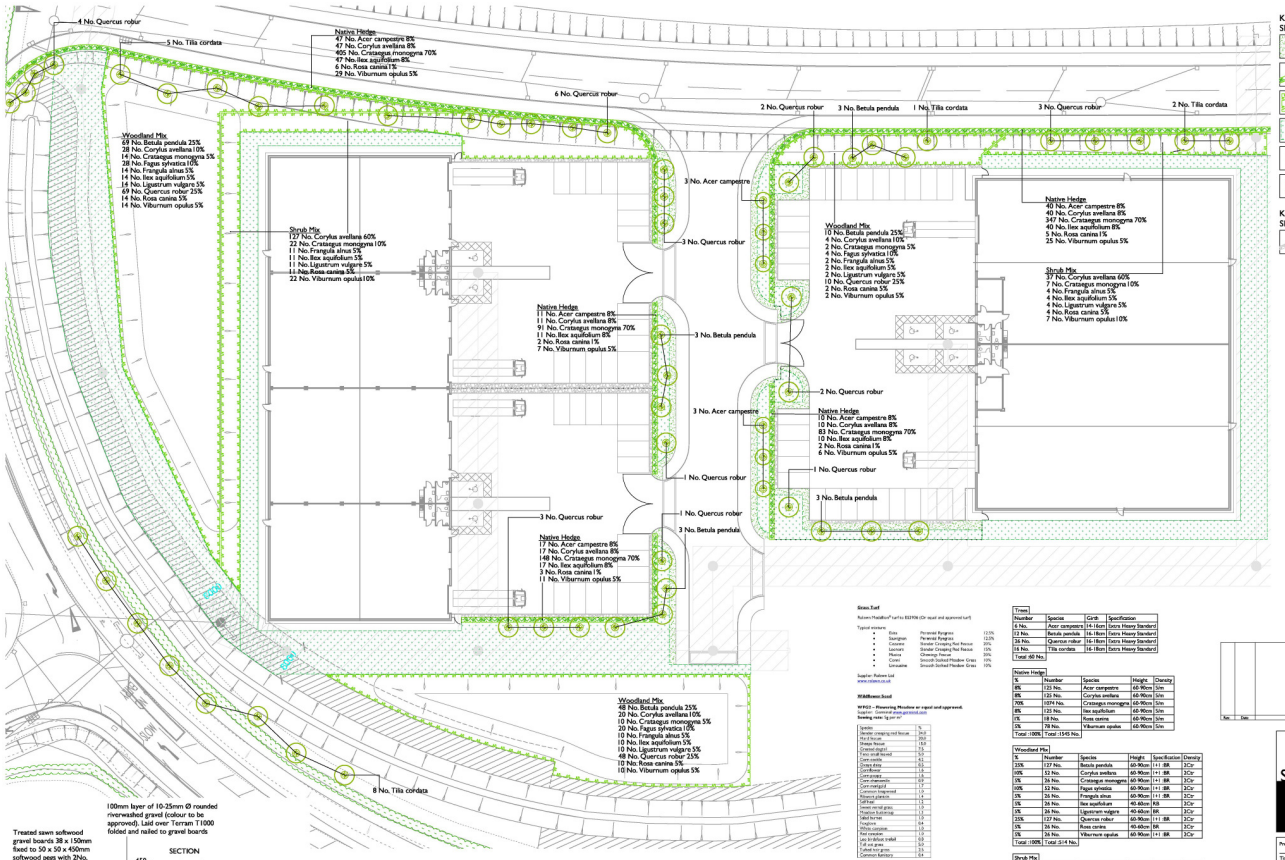

Grass Turf

Rolawn Medallion® turf to BS3969 (Or equal and approved turf)

Typical mixture:

• Elsie	Perennial Ryegrass	12.5%
• Creeping	Chewings Fescue	25%
• Corvalus	Slender Creeping Red Fescue	35%
• Leonard	Slender Creeping Red Fescue	15%
• Musica	Chewings Fescue	35%
• Conni	Smooth Stalked Meadow Grass	10%
• Limousine	Smooth Stalked Meadow Grass	10%

Supplier: Rolawn Ltd
www.rolawn.co.uk

Wildflower Seed

WFD2 – Flowering Meadow or equal and approved.
Supplier: External www.wildseed.com
Seeding rate: 1g per m²

Species	%
Slender creeping red fescue	26.0
Hard fescue	20.0
Sheeps fescue	15.0
Crested dogstail	5.0
Fine-stalk leaved	5.0
Cow cowslip	4.5
Oxeye daisy	4.0
Red clover	3.5
Cow parsley	1.5
Corn chamomile	0.5
Corn marigold	1.5
Common knapweed	1.5
Ribwort plantain	1.5
Salf leaf	1.5
Meadow tall grass	1.5
Yarrow or milfoil	1.5
Salad burnet	1.5
Foxglove	0.5
White campion	1.0
Field scabious	1.0
Lesser birdsfoot trefoil	4.0
Tall oat grass	5.0
Tufted hair grass	5.0
Common bentstory	0.5

Trees

Number	Species	Girth	Specification
6 No.	Acer campestre	14-16cm	Extra Heavy Standard
12 No.	Betula pendula	16-18cm	Extra Heavy Standard
26 No.	Quercus robur	16-18cm	Extra Heavy Standard
16 No.	Tilia cordata	16-18cm	Extra Heavy Standard
Total: 60 No.			

Native Hedge

%	Number	Species	Height	Density
8%	123 No.	Acer campestre	60-90cm	5/m
8%	120 No.	Corylus avellana	60-90cm	5/m
70%	1074 No.	Crataegus monogyna	60-90cm	5/m
8%	123 No.	Ilex aquifolium	60-90cm	5/m
1%	18 No.	Rosa canina	60-90cm	5/m
5%	78 No.	Viburnum opulus	60-90cm	5/m
Total :100%	Total :1545 No.			

Woodland Mix

%	Number	Species	Height	Specification	Density
25%	127 No.	Betula pendula	60-90cm	1+1 BR	3Cr
10%	52 No.	Corylus avellana	60-90cm	1+1 BR	3Cr
5%	26 No.	Crataegus monogyna	60-90cm	1+1 BR	3Cr
10%	52 No.	Fagus sylvatica	60-90cm	1+1 BR	3Cr
5%	26 No.	Frangula alnus	60-90cm	1+1 BR	3Cr
5%	26 No.	Ilex aquifolium	40-60cm	RB	3Cr
5%	26 No.	Ligustrum vulgare	40-60cm	BR	3Cr
25%	127 No.	Quercus robur	60-90cm	1+1 BR	3Cr
5%	26 No.	Rosa canina	40-60cm	BR	3Cr
5%	26 No.	Viburnum opulus	60-90cm	1+1 BR	3Cr
Total :100%	Total :514 No.				

Shrub Mix

%	Number	Species	Height	Specification	Density
60%	164 No.	Corylus avellana	60-90cm	1+1 BR	1.5Cr
10%	27 No.	Crataegus monogyna	60-90cm	1+1 BR	1.5Cr
5%	15 No.	Frangula alnus	60-90cm	1+1 BR	1.5Cr
5%	15 No.	Ilex aquifolium	40-60cm	RB	1.5Cr
5%	15 No.	Ligustrum vulgare	40-60cm	BR	1.5Cr
5%	15 No.	Rosa canina	40-60cm	BR	1.5Cr
10%	29 No.	Viburnum opulus	60-90cm	1+1 BR	1.5Cr
Total :100%	Total :382 No.				

DT01 - CAR PARK GRAVEL EDGING STRIP
Scale 1:20

Date Valid 19/3/2018

THIS COPY HAS BEEN MADE BY OR WITH THE AUTHORITY OF RYEDALE DISTRICT COUNCIL PURSUANT TO SECTION 47 OF THE COPYRIGHT DESIGNS AND PATENTS ACT 1988, UNLESS THAT ACT PROVIDES A RELEVANT EXCEPTION TO COPYRIGHT. THE COPY MUST NOT BE COPIED WITHOUT THE PRIOR PERMISSION OF THE COPYRIGHT OWNER.

NORTH

Rev.	Date	Drawn / Checked

SMEEDEN FOREMAN

Project	Eden Park, Malton
Title	Landscape Proposals
Scale	1:250 @A1
Drawn by	TM
Date	22.02.18
Checked	EC
Project No.	SF 2772
Drawing No.	Ltd1
Rev	

Landscape Architects - Urban Designers
Ecologists – Arboriculturists

Somerset House, Lower Moor Lane, Scotton,
Knaresborough, N. Yorks, HG5 9JS
Tel: 01423 860360
Email: office@smeedenforeman.co.uk
www.smeedenforeman.co.uk

This drawing is the property of the Landscape Architect. Copyright reserved.