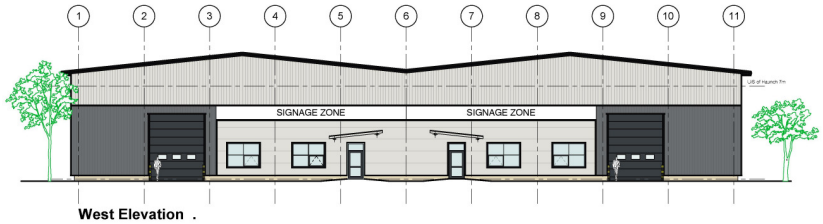

West Elevation .

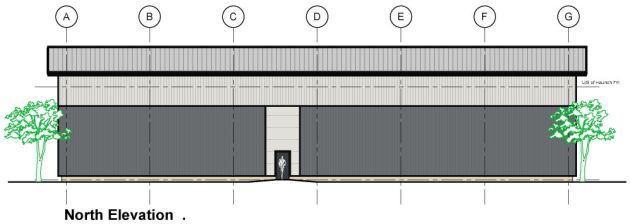

North Elevation .

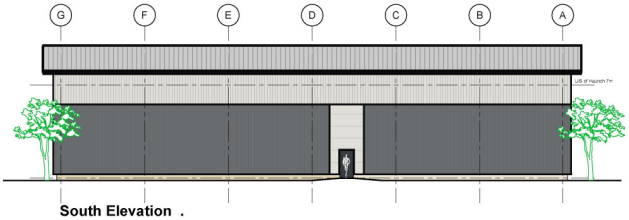

South Elevation .

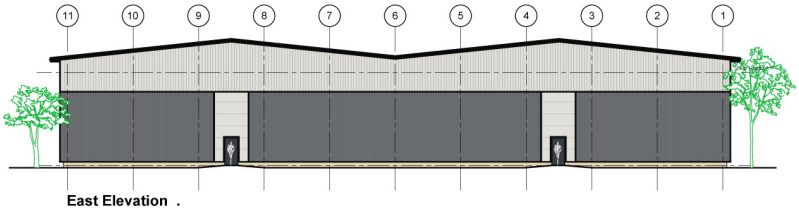

East Elevation .

THIS COPY HAS BEEN MADE BY OR WITH THE AUTHORITY OF RYEDALE DISTRICT COUNCIL PURSUANT TO SECTION 47 OF THE COPYRIGHT DESIGNS AND PATENTS ACT 1988. UNLESS THAT ACT PROVIDES A RELEVANT EXCEPTION TO COPYRIGHT, THE COPY MUST NOT BE COPIED WITHOUT THE PRIOR PERMISSION OF THE COPYRIGHT OWNER.

Date Valid 19/3/2018

COPYRIGHT RESERVED

Notes

External Materials:

Roof : Pre finished profiled steel cladding . Colour : Goosewing Grey 10 A 05 Roof Pitch 5 Degrees

Walls - Low Level Vertical cladding - Pre Finished Profiled steel cladding. Colours - Merlin Grey 14B25

Walls - High Level Vertical cladding - Pre Finished Profiled steel cladding. Colours - Hamlet RAL 9002

Walls - Horizontal composite cladding : Pre finished profiled steel cladding. Colour : Hamlet RAL 9002

Flashings - Pre formed flashings . Black RAL 9005.
Eaves Fascia : Pre formed fascia, colour : Black RAL 9005

Windows, Curtain Walling & doors : Polyester powder coated aluminium frames, colour : Anthracite NAL7016. Glass : Solar reflective glass

Fire escape doors , steel door sets, colour : Anthracite NAL7016
Level entry doors : pre finished, colour : Anthracite NAL7016

Low Level Brickwork to be Buff, colour type and mortar colour to be agreed.

Revisions

Rev	Date	Description
A	FEB 18	OVERHANGING EAVES INTRODUCED FOLLOWING DISCUSSIONS WITH LOCAL AUTHORITY
B	FEB 18	EAVES OVERHANG INCREASED

BUILDING MANAGEMENT SERVICES LTD

Huddersfield Road
Elland, West Yorkshire
HD5 9BW
TELEPHONE : ELLAND (01422) 371616
FAX No : (01422) 376717
email : mail@bmselland.com

Building Management Services

Client

Commercial Development Projects Limited

Project

Industrial Development,
Edenhouse Road
Malton

Sheet

Units B1 & B2 - Elevations

Drawn	Date
B.D.L.	Jan 2018

Scale: 1:125 @ A1

Status: Planning

Drawing No.	Revision
M2820-B-200	REV B