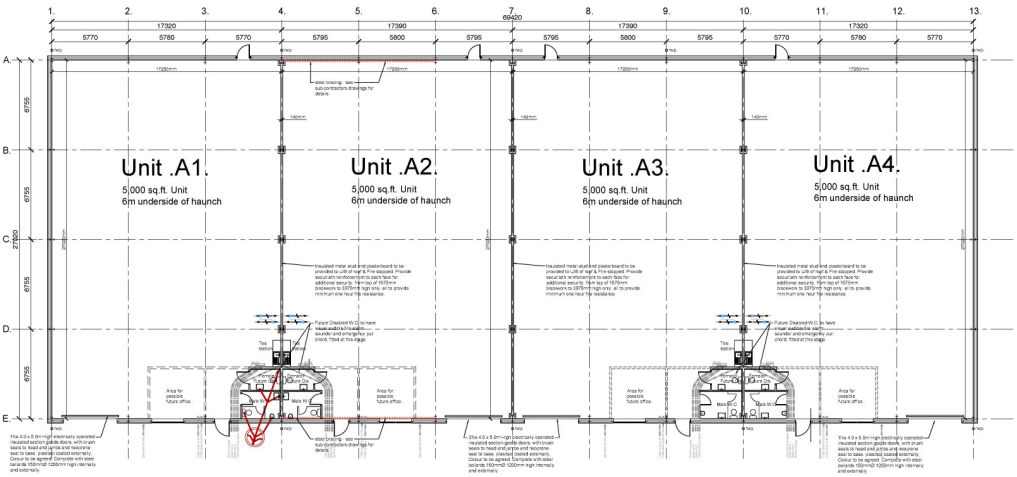

Date Received 26/04/2018

THIS COPY AND DESIGN MARK OF OR BOTH THE ALTERNATIVE OF PROVIDED THIS COPY AND DESIGN MARK OF OR BOTH THE ALTERNATIVE OF PROVIDED AND PATENTS PUT TIME, UNLESS THEIR RETURNED IS RELEASED EXCEPTION TO COPYRIGHT. THIS COPY MUST BE COPIED WITHOUT THE PRIOR PERMISSION OF THE COPYRIGHT OWNER.

Numbers of rwp's to be confirmed by Cladding Sub-Contractor .

COPYRIGHT RESERVED

Notes

Revisions

Rev	Date	Description
A	FEB 18	UPDATED
B	APR 18	SABLE GROB AMENDED . PROPOSED SERVICE POINTS & EXT RWPS ADDED

BUILDING MANAGEMENT SERVICES LTD

Huddersfield Road
Elland, West Yorkshire
HD5 0RW
TELEPHONE : ELLAND (01422) 371616
FAX No : (01422) 376717
email : mail@bmselland.com

Building Management Services

Client

Commercial Development Projects Limited

Project

Industrial Development,
Edenhouse Road
Malton

Sheet

Units A1, A2, A3 & A4 - Floor layout plan.

Drawn	Date
B.D.L	Jan 2018

Scale: 1:125 @ A1

Status: Planning

Drawing No.	Revision
M2820-A-100	REV B