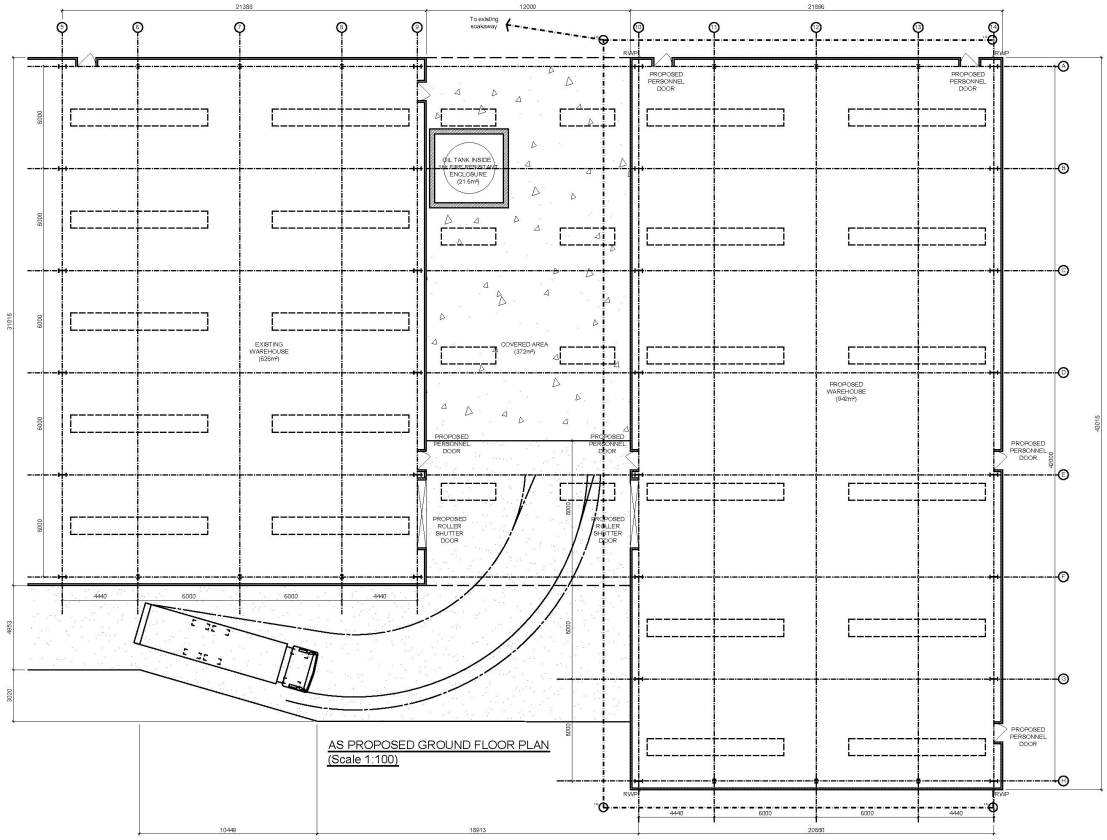

AS PROPOSED GROUND FLOOR PLAN
(Scale 1:100)

© Prospect Design Architectural Services

Notes:

Do not scale from this drawing or consider any dimension to be accurate.

In the event of any discrepancy being found, these should be brought to the attention of the Prospect Design for further instruction.

This drawing is for Planning purposes only and is not to be considered a construction or setting out drawing.

North Point shown approximately.

The proposed layouts are subject to the following, although not exhaustive;

1. Structural Engineers Requirements.
2. Mechanical and Electrical Engineers Requirements.
3. Drainage Requirements.
4. Planning approvals.
5. Building Regulations approvals.

Key

- Existing Walls
- New Walls
- New Tarmac
- New Stone Road
- Existing Trees
- Proposed Trees
- Removed Trees

THIS COPY HAD BEEN MADE BY OR WITH THE AUTHORITY OF RYEDALE DISTRICT COUNCIL PURSUANT TO SECTION 47 OF THE COPYRIGHT DESIGNS AND PATENTS ACT 1988. UNLESS THAT ACT PROVIDES A RELEVANT EXCEPTION TO COPYRIGHT, THE COPY MUST NOT BE COPIED WITHOUT THE PRIOR PERMISSION OF THE COPYRIGHT OWNER.

REV	ALTERNATIVE	DRAWN	DATE
C	Drawing amended following meeting 22/12/17	R.W.	22.12.2017
B	Rooflight positions amended	R.W.	22.02.2017
A	Amended following design meeting	R.W.	16.02.2017

CONTRACTOR MUST VERIFY ALL DIMENSIONS ON SITE BEFORE COMMENCING ANY WORK OR MAKING ANY SHOP DRAWINGS

PROSPECT DESIGN
Architectural Services
84 Newbiggin, Malton, N Yorks, YO17 7JF
Tel: 01653 690272 Mob: 07792700035
email: info@prospectdesign.co.uk web: www.prospectdesign.co.uk

Client
ELLIS PATENTS LIMITED
HIGH STREET, RILLINGTON
MALTON,
N YORKS, YO17 8LA

Job Title
PROPOSED NEW WAREHOUSE UNIT AND COVERED AREA TO THE EAST OF EXISTING UNITS

Drawing Title
AS PROPOSED GROUND FLOOR PLAN.

Scale	1:100 @ A1	Drawn	R.W.
Date	09.03.2017	Checked	--

Drawing Number PD224-03-C