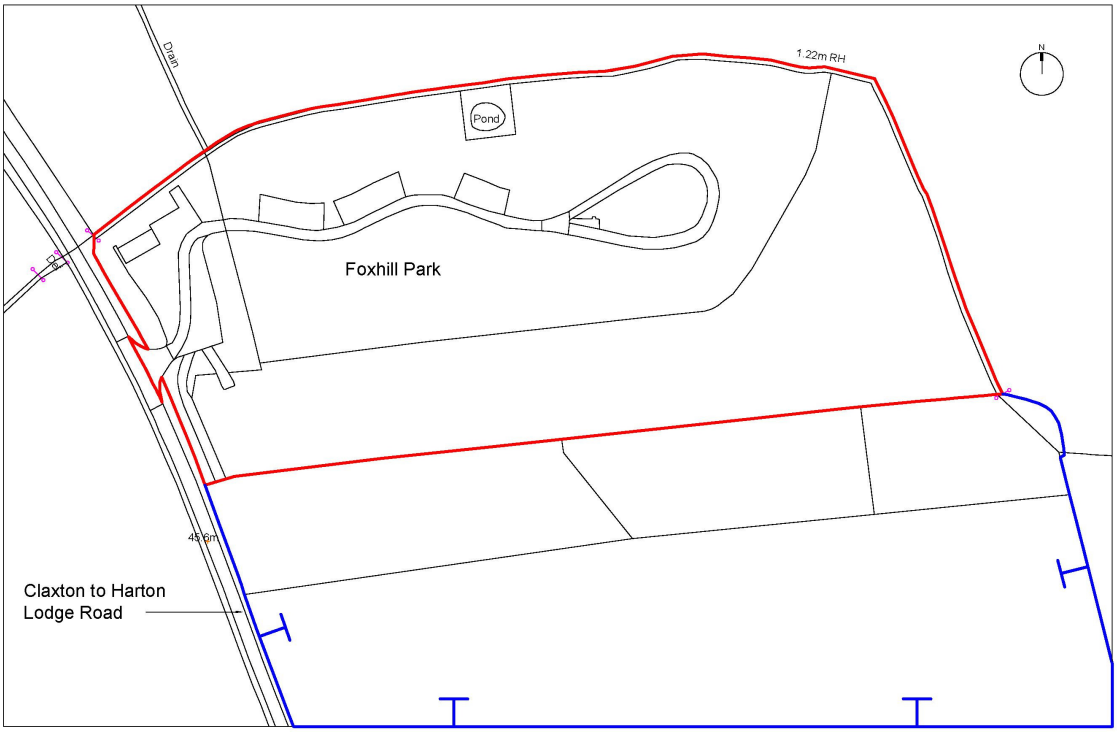

Red Line - Area of proposed development

Blue Line - Other land in ownership of land owner of development site

date valid 19/02/2019

THIS COPY HAD BEEN MADE BY OR WITH THE AUTHORITY OF RYEDALE DISTRICT COUNCIL PURSUANT TO SECTION 47 OF THE COPYRIGHT DESIGNS AND PATENTS ACT 1988. UNLESS THAT ACT PROVIDES A RELEVANT EXCEPTION TO COPYRIGHT. THE COPY MUST NOT BE COPIED WITHOUT THE PRIOR PERMISSION OF THE COPYRIGHT OWNER.

PLANNING ISSUE

Dimensions given in millimetres (unless specified).
Do not scale from this drawing. © Copyright of this drawing is retained by Station House Designs

Rev	Description	By	Date
-	-	-	-

Project
Mr Stuart Bulmer
Fox Hill Park
Claxton to Harton Lodge Road
Claxton
York YO60 7RX

Title
LOCATION PLAN - Site Development

Scale 1:1250 @A3 Date 24 July 18

Drawing Number 235-01 EX10 010

Station House Design
Architectural and Interior Design

The Old Station House
Husthwaite
York YO61 4QF

Telephone 01 347 868 417
Mobile 07 762 128 347
Email :
mgallon100@gmail.com