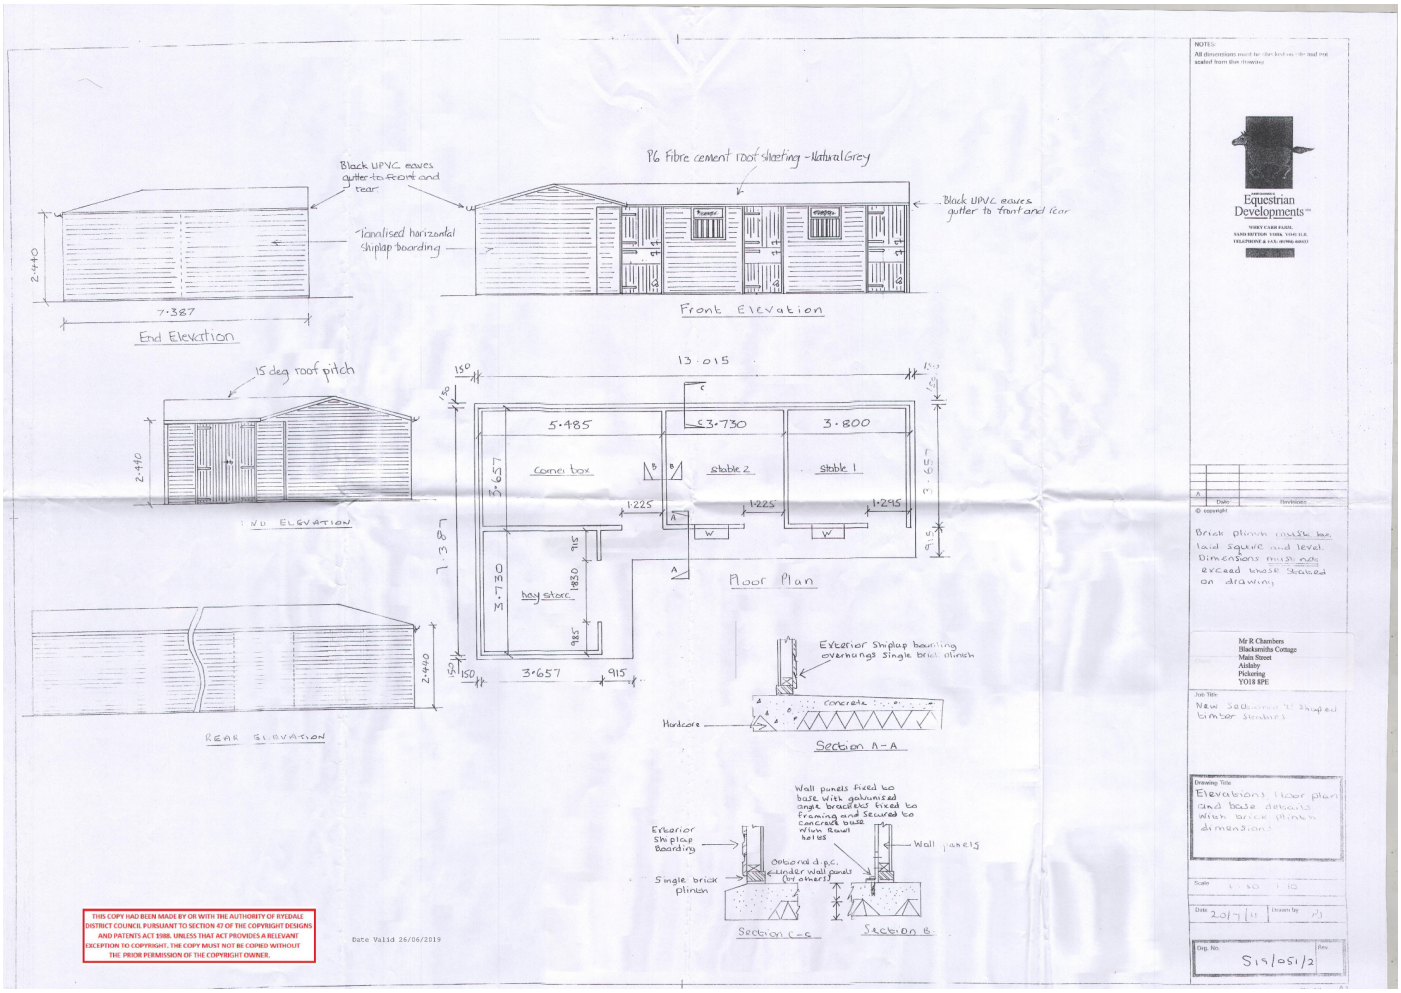

THIS COPY HAD BEEN MADE BY OR WITH THE AUTHORITY OF RYEDALE DISTRICT COUNCIL PURSUANT TO SECTION 47 OF THE COPYRIGHT DESIGNS AND PATENTS ACT 1988. UNLESS THAT ACT PROVIDES A RELEVANT EXCEPTION TO COPYRIGHT, THE COPY MUST NOT BE COPIED WITHOUT THE PRIOR PERMISSION OF THE COPYRIGHT OWNER.

Date Valid 26/06/2019

NOTES:
All dimensions must be checked on site and not scaled from this drawing

Equestrian Developments
WHEY CARR FARM,
SAND BUTTON YORK YO61 1LR,
TELEPHONE & FAX: 01904 [illegible]

A	Date:	Revisions:

© copyright

Brick plinth must be laid square and level. Dimensions must not exceed those stated on drawing

Mr R Chambers
Blacksmiths Cottage
Main Street
Aislaby
Pickering
YO18 8PE

Job Title: New Sectional 'U' shaped timber stables

Drawing Title: Elevations, floor plan and base details with brick plinth dimensions

Scale: 1:50 1:10

Date: 20/7/19 Drawn by: PJ

Drg. No. S19/051/2 Rev.