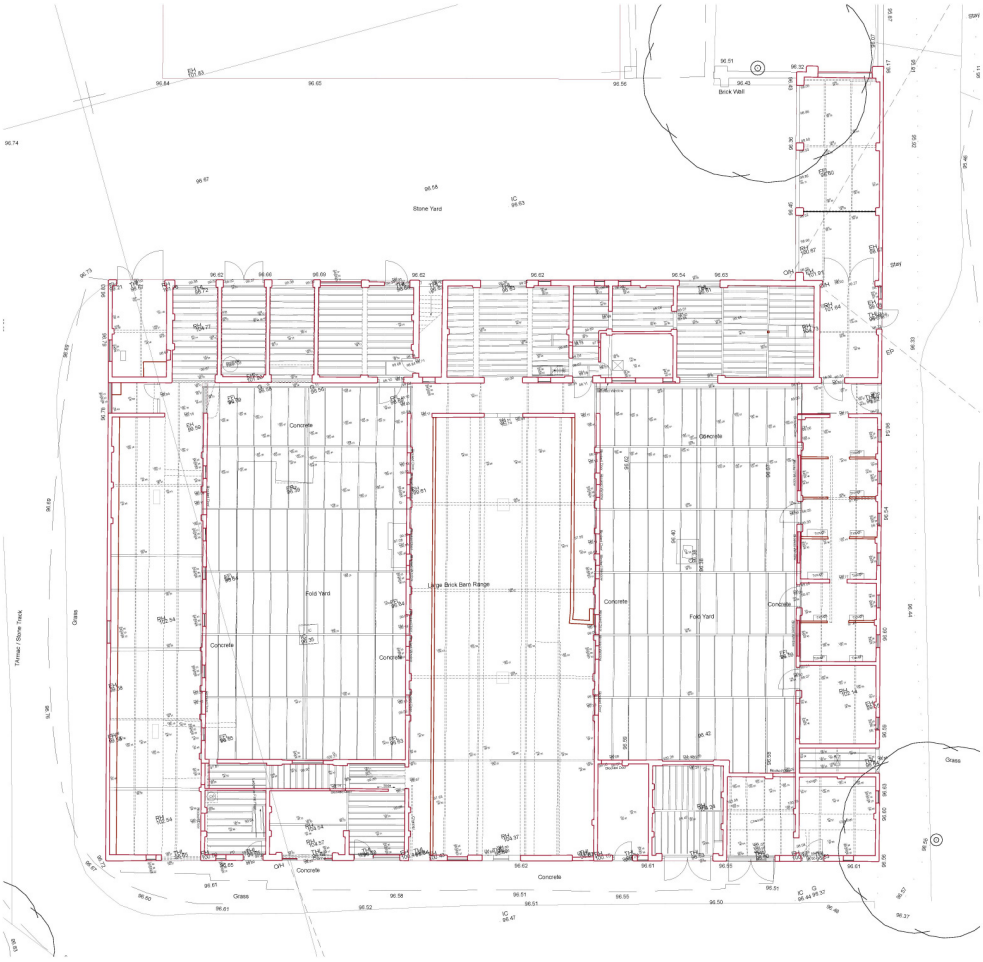

16/05/2019

THIS COPY HAD BEEN MADE BY OR WITH THE AUTHORITY OF RYEDALE DISTRICT COUNCIL PURSUANT TO SECTION 47 OF THE COPYRIGHT DESIGNS AND PATENTS ACT 1988. UNLESS THAT ACT PROVIDES A RELEVANT EXCEPTION TO COPYRIGHT, THE COPY MUST NOT BE COPIED WITHOUT THE PRIOR PERMISSION OF THE COPYRIGHT OWNER.

North

Rev	Date	Drawn	Chk'd	Description

SITE SURVEY

bramhall archt.
5 York Road Malton North Yorkshire YO17 7DP
t 01653 699090 e m@mbramhall.com w www.mbramhall.com

Job: Home Farm
Address: Swinton Grange, Malton YO17 6QT
Client: R Dales
Drawing: Ground Floor Plans Barns
EXISTING

Scale 1:100

Sheet Size: A1 Scale: 1:100

Job No.	Drawing No.	Dwg Type or CRM Code	Sheet No.	Revision
M45	04	EX20	01	-

Copyright bramhall archt. Do Not Scale - work only from figured dimensions