THIS COPY HAS BEEN MADE BY OR WITH THE AUTHORITY OF RYEDALE DISTRICT COUNCIL PURSUANT TO SECTION 47 OF THE COPYRIGHT DESIGNS AND PATENTS ACT 1988. UNLESS THAT ACT PROVIDES A RELEVANT EXCEPTION NO COPYRIGHT, THIS COPY MUST NOT BE COPIED WITHOUT THE PRIOR PERMISSION OF THE COPYRIGHT OWNER.

date valid 16/05/2019

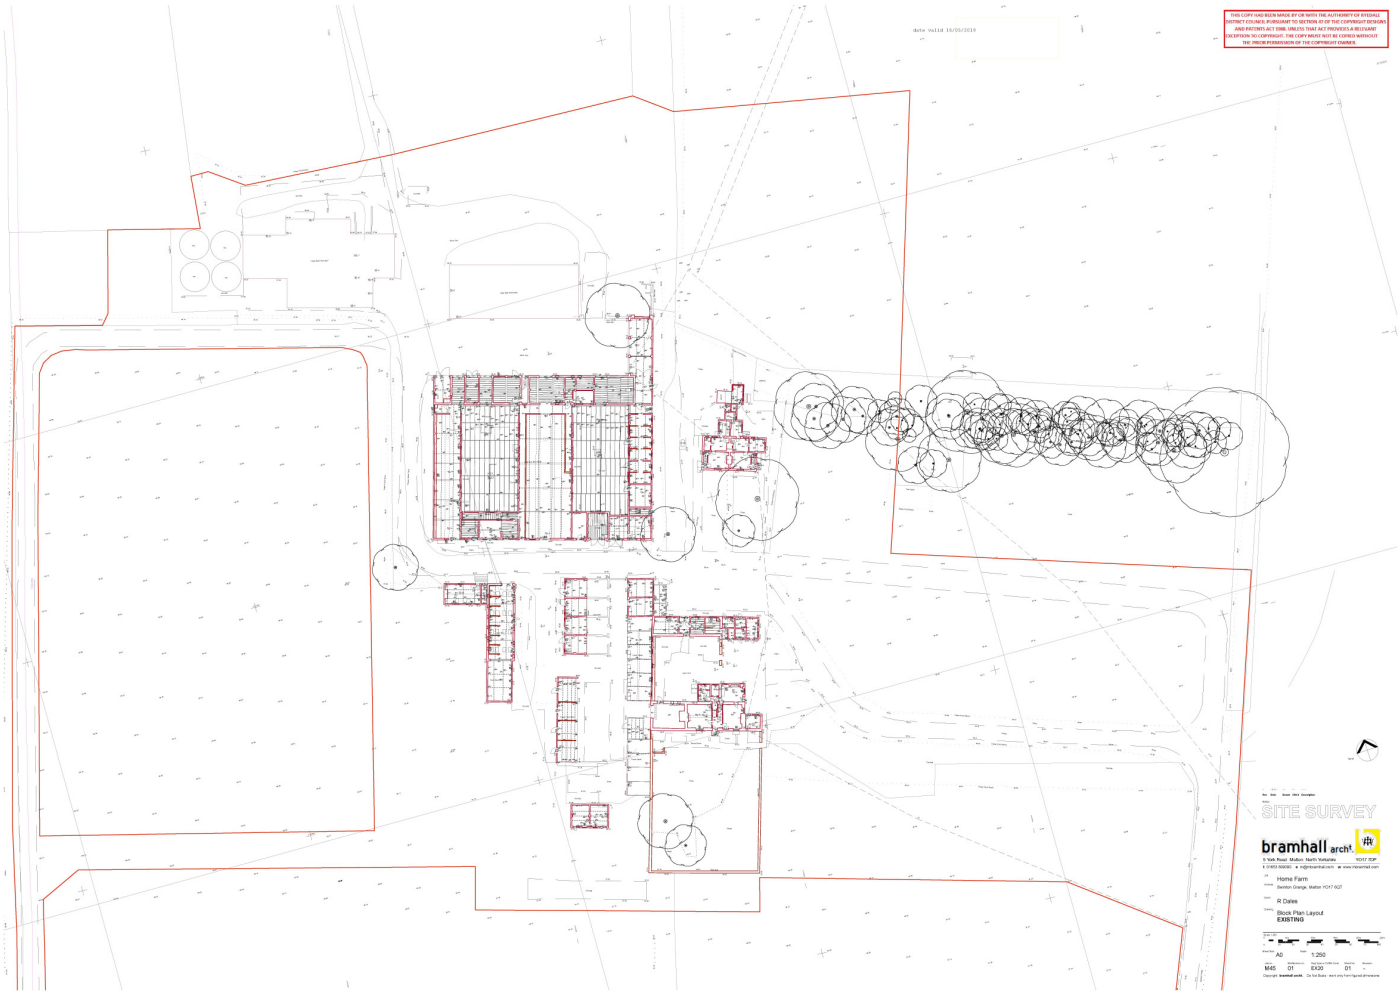

Rev	Date	Drawn	Chkd	Description
-	-	-	-	-

Status
SITE SURVEY

bramhall archt
5 York Road, Malton, North Yorkshire YO17 7DP
t: 01653 600360 e: info@bramhall.com w: www.bramhall.com

Job
Home Farm
Barton Grange, Malton YO17 6QT

Client
R Dales

Drawing
Block Plan Layout
EXISTING

Drawn on Paper: A0 Scale: 1:250

Drawn by	Job Reference	Drawing Code Prefix	Drawing No.	Revision
MAS	01	EX20	01	-

Copyright **bramhall archt.** Do Not Scale - work only from figured dimensions