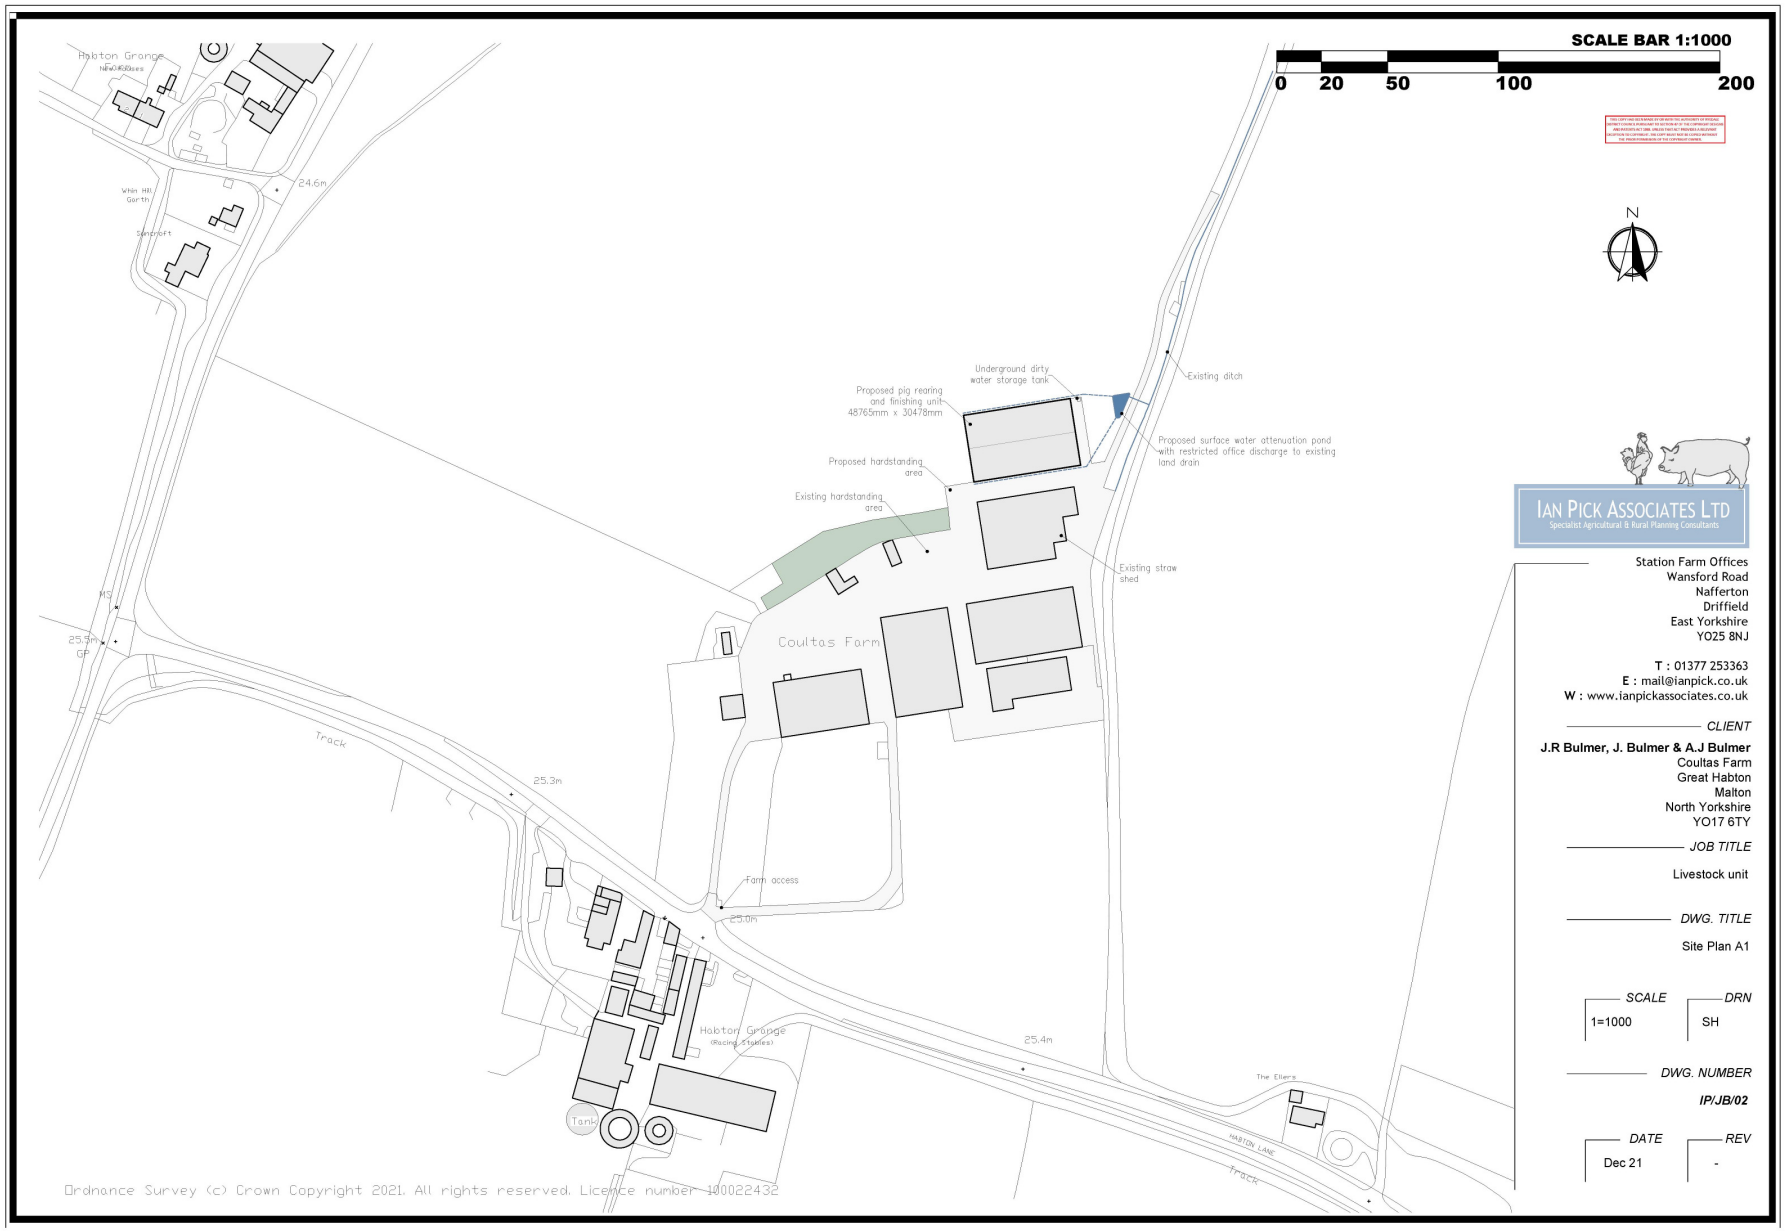

IAN PICK ASSOCIATES LTD
Specialist Agricultural & Rural Planning Consultants

Station Farm Offices
Wansford Road
Nafferton
Driffield
East Yorkshire
YO25 8NJ

T : 01377 253363
E : mail@ianpick.co.uk
W : www.ianpickassociates.co.uk

CLIENT

J.R Bulmer, J. Bulmer & A.J Bulmer
Coultas Farm
Great Habton
Malton
North Yorkshire
YO17 6TY

JOB TITLE

Livestock unit

DWG. TITLE

Site Plan A1

SCALE	*DRN*
1=1000	SH

DWG. NUMBER

IP/JB/02

DATE	*REV*
Dec 21	-