date valid 04/07/2022

THIS COPY WAS SUPPLIED BY CROWN IN ASSOCIATION WITH HARROGATE DISTRICT COUNCIL PURSUANT TO SECTION 47 OF THE COPYRIGHT DESIGNS AND PATENTS ACT 1988. UNLESS THAT ACT PROVIDES A RELEVANT EXCEPTION TO COPYRIGHT, THE COPY MUST NOT BE COPIED WITHOUT THE PRIOR PERMISSION OF THE COPYRIGHT OWNERS.

AR-03 **Tree Protection and Impacts Plan**
Scale: 1:250

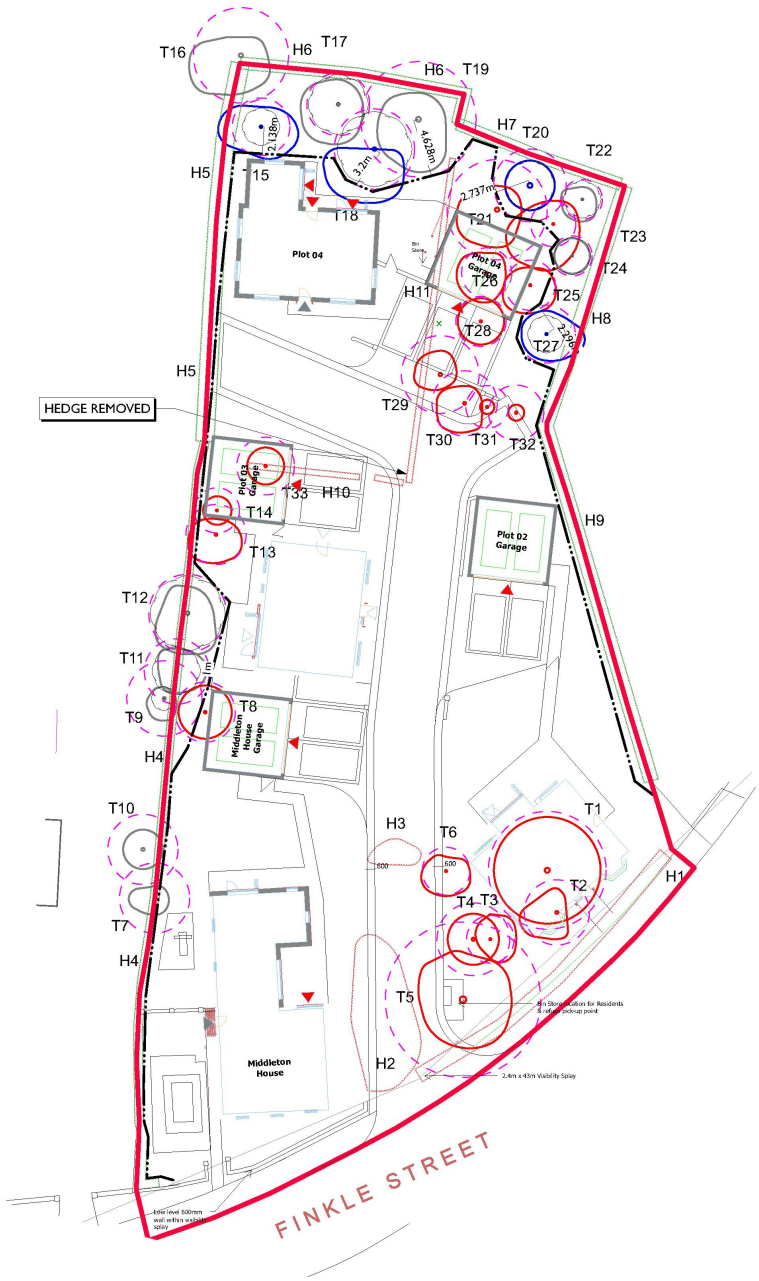


KEY

- CATEGORY U TREE OR TREE GROUP TO BE REMOVED TO FACILITATE DEVELOPMENT
- CATEGORY C TREE OR GROUP TO BE RETAINED
- CATEGORY B TREE OR GROUP TO BE RETAINED
- ROOT PROTETCION AREA (RPA)
- T1 — TREE NUMBERS SEE SCHEDULE IN REPORT R3-543-03-AR-01
- HEDGES / SHRUBS
- TREE PROTECTION FENCING - HERAS TYPE CONSTRUCTION EXCLUSION ZONE (CEZ )

| REV | | BY | DATE | REV |
|---|---|---|---|---|
| updated to WHARF-WBA-SI-XX-DR-A-PL_021-P6 - Proposed Site Layout, garage moved away from T9 and T11 protective fencing adjusted. | | em | 29.06.22 | A |

| | | | |
|---|---|---|---|
| BY: EM | CHKD: EM | SHT: / | DATE: 14.03.22 |
| DWG NO: R3-543-03-AR-03 | CLIENT: MR.M.GIBSON | | REV: A |
| TITLE: TREE PROTECTION AND IMPACTS PLAN SHERIFF HUTTON | | | SCALE: 1:250 A2 |

0 5 10 15 20 25m
SCALE 1:250

N

THIS DRAWING MUST BE PRINTED IN COLOUR.
Do not scale this drawing (printed or electronic version). Contractors must check all dimensions from site. This drawing remains the copyright of Root3 Associates Ltd and is for use on this site only. This drawing should be read in conjunction with all relevant consultants drawings and specialist subcontractors / supply chain drawings and specifications.

All works to be carried out in accordance with the latest British Standards / Codes of Practice unless specifically directed otherwise in the specification. Responsibility for the reproduction of this drawing in paper form, or issued in electronic format, lies with the recipient to check that all information has been replicated in full and is correct when compared to the original paper or electronic image.
Graphical representations of equipment on this drawing have been co-ordinated, but are approximations only. Please refer to the specifications and / or details for actual sizes and / or specific contractor construction information.

root3
Landscape Architecture - Ecology
4-6 Bridge Street - Tadcaster - North Yorkshire - LS24 9AL
www.root-3.com e: info@root-3.com t: 01937 531558