STANFORDS FOR BUSINESS

Map data

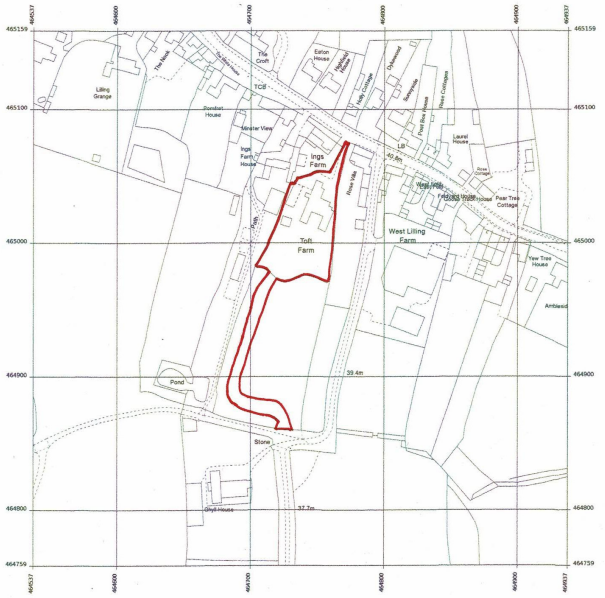

Produced 12 Oct 2022 from the Ordnance Survey MasterMap (Topography) Database and incorporating surveyed revision available at this date.

The representation of a road, track or path is no evidence of a right of way. The representation of features as lines is no evidence of a property boundary.

Metres
0 20 40 60 80 100

1:2500

N

Toft Farm, Goose Track Ln, West Lilling YO60 6RP

Supplied by: **Stanfords 12 Oct 2022**
Licence: © Crown Copyright and database rights 2022 OS100035409
Order Licence Reference: Ol1565738
Centre coordinates: 464737 464959

Version 1.0 Unversioned directory PDF

REVISION		DATE	DR	CH

Architectural Design Partnership

Kirksyde
9 Castle Road
Colne
Lancashire BB8 7AR
Tel: 01282 861876

PROJECT

PROPOSED GATED ENTRANCE AND DRIVE
OFF NEW LANE AT
TOFT FARM
GOOSE TRACK LANE
WEST LILLING

DRAWING TITLE

LOCATION PLAN

THIS DRAWING IS COPYRIGHT
THIS DRAWING IS NOT TO BE SCALED
ALL DIMENSIONS TO BE CHECKED ON SITE
BEFORE COMMENCEMENT OF WORK
ADP TO BE NOTIFIED OF ANY ERRORS

DRAWN K J NOLAN DATE OCT 2022

CHECKED SCALE 1:2500 @ A3

DRAWING NO **675/1**