**Site location Plan**
Scale 1:1250 at A3

0 10m 20 30 40 50m

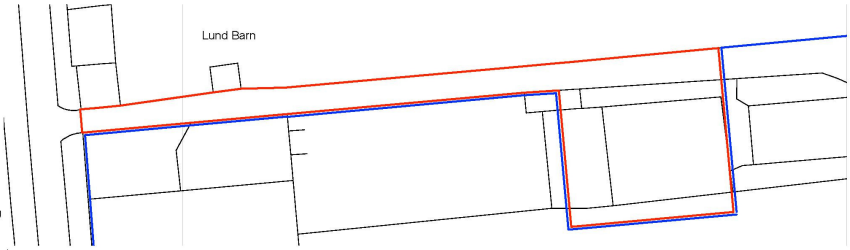


**Site Block Plan as existing**
Scale 1:500 at A3

0 5m 10 20m

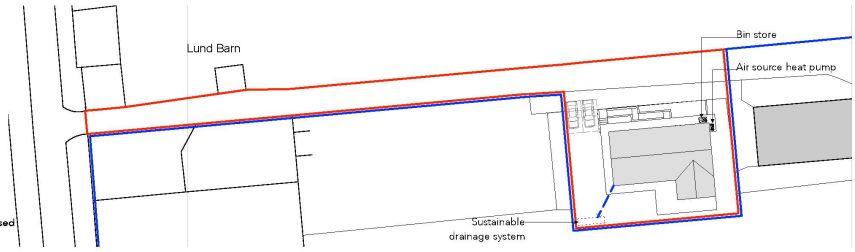


**Site Block Plan as proposed**
Scale 1:500 at A3

© Crown copyright and database rights [2022]
Ordnance Survey 0100031673

Land subject of application (incl all land necessary to access the proposed development)

Other land owned by the applicant

STUDIO STEAD RIBA arb
Tabbill Farm House, Liverton, Redcar & Cleveland TS13 4TA
t: 07506305156
e: studio@studiostead.co.uk | w: www.studiostead.co.uk

Job
New Dwelling
Moorside Alpacas, Kirkbymoorside

Status

Drawing
Site Location Plan, block plans

| Job No. | Dwg.no. | Scale | Sheet Size | First Issued | Drawn | Revision |
|---|---|---|---|---|---|---|
| 139 | P01 | various | A3 | Aug 2022 | SS | |

©STUDIO STEAD - Do Not Scale From This Drawing