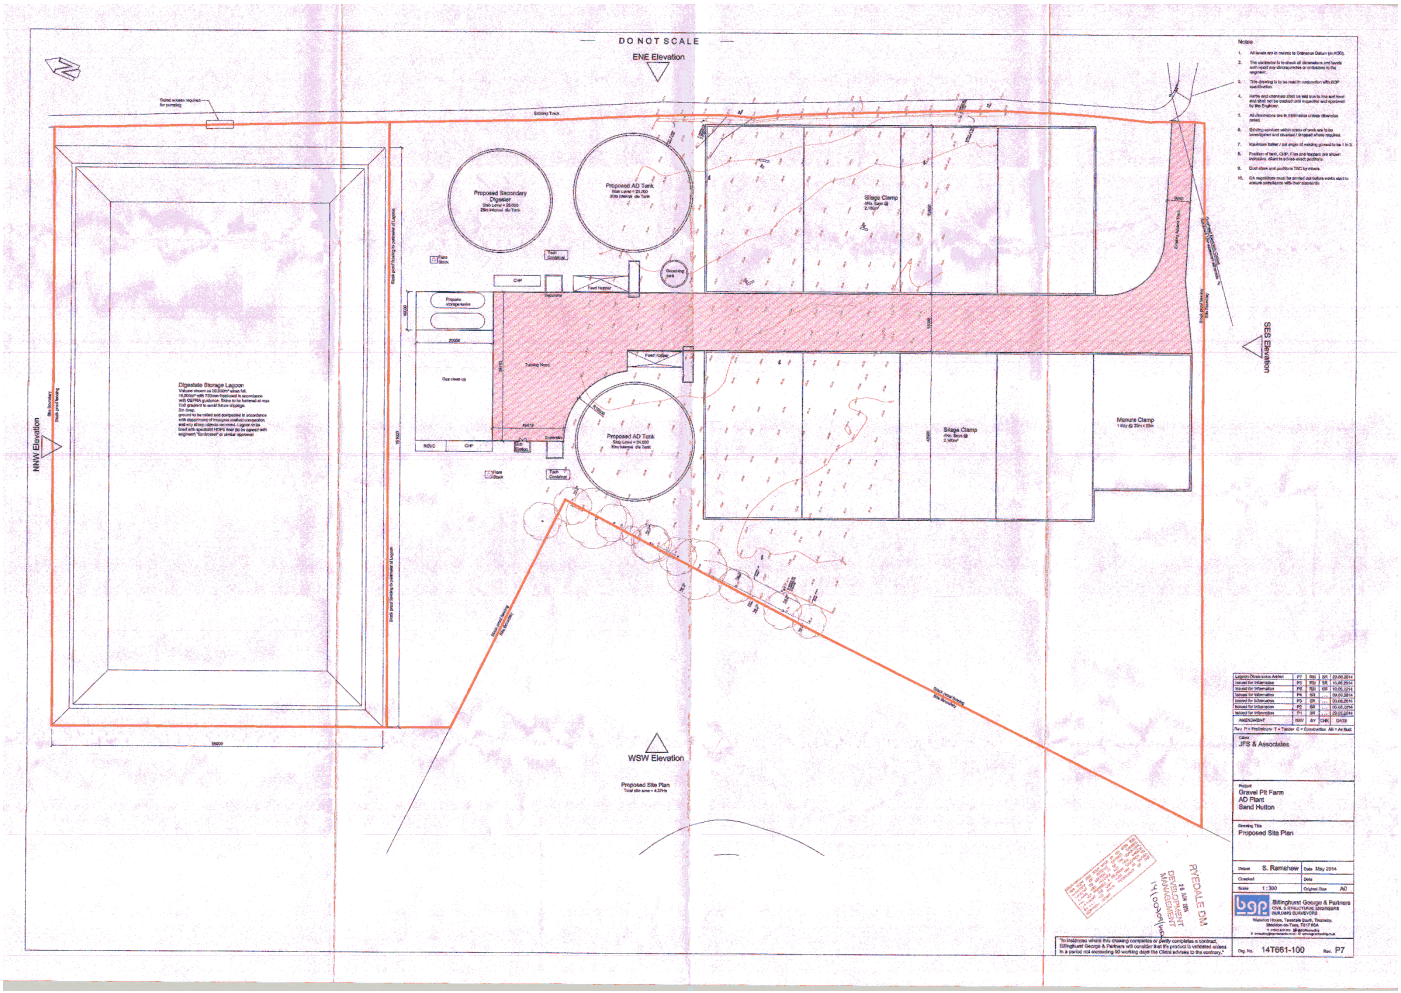
DO NOT SCALE
ENE Elevation
WSW Elevation
NNW Elevation
SSS Elevation
Proposed Secondary Digester
Proposed AD Tank
Proposed AD Tank
Silage Clamp
Silage Clamp
Manure Clamp
Digestate Storage Lagoon
Proposed Site Plan
Notes:
Gravel Pit Farm
AD Plant
Sand Hutton
Proposed Site Plan
JPS & Associates
S. Ramshaw
1:300
A0
14T661-100
P7
RYEDALE DM
Billingburst Georgio & Partners
CIVIL & STRUCTURAL ENGINEERS
BUILDING SURVEYORS