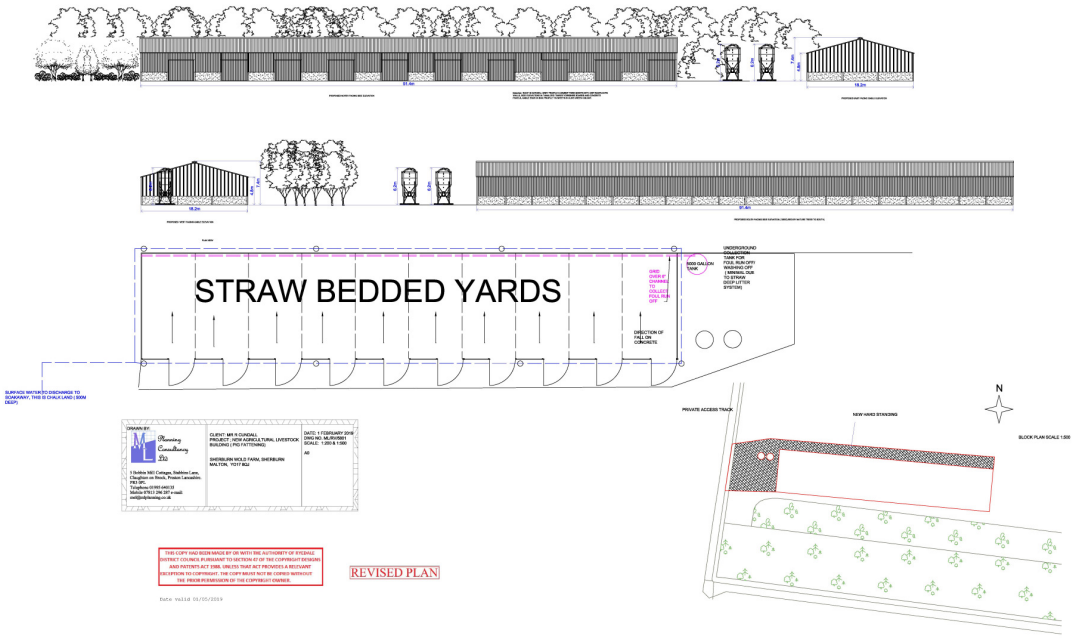
STRAW BEDDED YARDS
GRID OVER 6" CHANNEL TO COLLECT FOUL RUN OFF
DIRECTION OF FALL ON CONCRETE
SURFACE WATER TO DISCHARGE TO SOAKAWAY, THIS IS CHALKLAND (500M DEEP)
PRIVATE ACCESS TRACK
NEW HAND STANDING
N
SLOCK PLAN SCALE 1:500
DRAWN BY:
Planning Consultancy Ltd
1 Dobbins Mill Cottages, Stubbins Lane, Claughton on Brock, Preston Lancashire, PR3 0PG
Telephone 01995 640033
Mobile 07917 296 287 e-mail: mail@ldplanning.co.uk
CLIENT: MR R CUNDALL
PROJECT: NEW AGRICULTURAL LIVESTOCK BUILDING (PIG FATTENING)
SHERBURN WOLD FARM, SHERBURN MALTON, YO17 8QJ
DATE: 1 FEBRUARY 2019
DWG NO. ML/RV/0001
SCALE: 1:200 & 1:500
A0
THIS COPY HAS BEEN MADE BY OR WITH THE AUTHORITY OF RYEDALE DISTRICT COUNCIL PURSUANT TO SECTION 47 OF THE COPYRIGHT DESIGNS AND PATENTS ACT 1988. UNLESS THAT ACT PROVIDES A RELEVANT EXCEPTION TO COPYRIGHT, THE COPY MUST NOT BE COPIED WITHOUT THE PRIOR PERMISSION OF THE COPYRIGHT OWNER.
REVISED PLAN
Date valid 01/05/2019