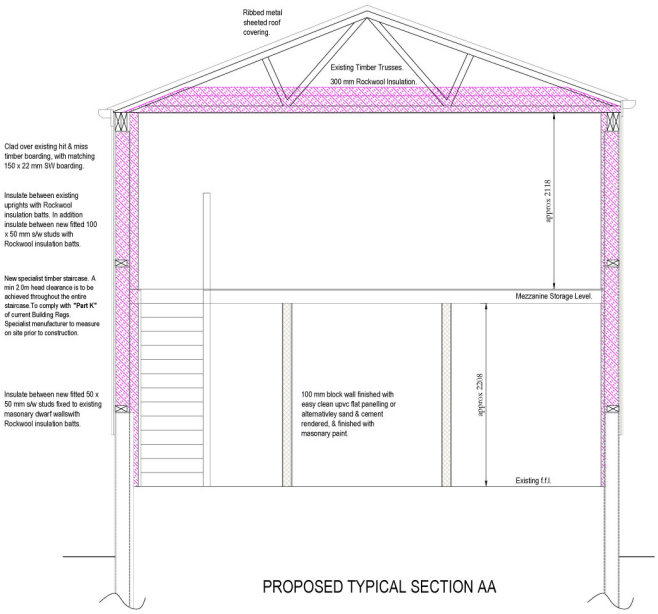

PROPOSED TYPICAL SECTION AA

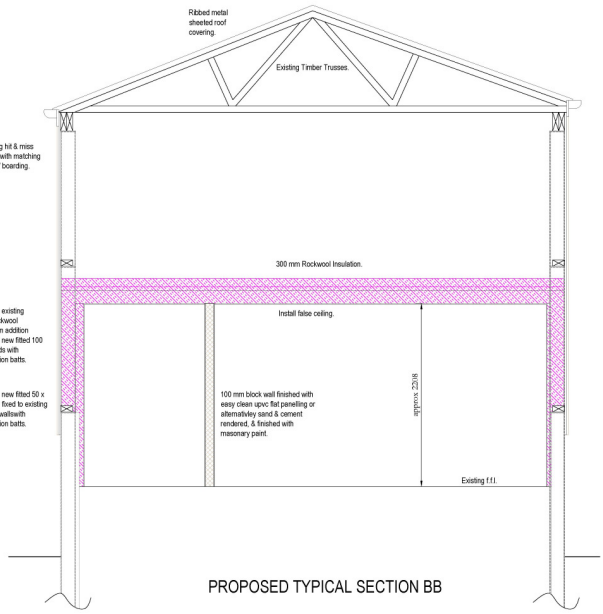

PROPOSED TYPICAL SECTION BB

PRE-CONSTRUCTION INFORMATION
The principal contractor will be responsible for security of their working area and those site areas abutting the occupied living areas and trees during construction works.
The principal contractor is to provide all welfare facilities.
All contractors will be responsible for disposing all rubbish and adhering to best practices for storage, - including use of PPE. Under no circumstances are gas cylinders to be left in the open or unsecured overnight.
There are to be no radios and no cooking allowed.
Scaffolding must be erected and inspected by a NRAC contractor
Consideration must be given to neighbouring properties and vehicle parking at all times.

INCIDENTS / ACTIVITY LEADING TO UNUSUAL, SIGNIFICANT OR UNACCEPTABLE RISKS DURING CONSTRUCTION ARE LISTED BELOW THE DRAWING No.
The Drawing does not cover the certain risks but does not cover all possible unusual etc situations which may be encountered during the construction process. It is also therefore the main contractor's responsibility to identify any further risks / hazards and take appropriate action.
To be assessed by contractor

Risks / Hazards particular to this drawing and listed below:

1/ Steel support beams & Lintels
Structural Engineer to provide a design which reduces the risk to the minimum in line with current Future CDM legislation.

2/ Principle Contractor and all other contractors working on this project, shall take all the necessary precautions under current future CDM legislation for working at depth, below ground with drainage and foundation excavations.

3/ Principle Contractor and all other contractors working on this project, shall take all the necessary precautions under current future CDM legislation for working at height and with all Lamp, large / heavy materials such as discribed in 1 above.

4/ Principle Contractor is to locate and identify positions of all incoming services prior to work on site commencing and to brief all contractors as to the locations / route of these services.

5/ Principle Contractor and all other contractors working on this project, shall take all the necessary precautions under current future CDM legislation for demolition / part demolition of masonary walls to form new openings. this is to include all necessary propping and support of the structure above to facilitate these works.

THIS COPY HAD BEEN MADE BY OR WITH THE AUTHORITY OF RYEDALE DISTRICT COUNCIL PURSUANT TO SECTION 47 OF THE COPYRIGHT DESIGNS AND PATENTS ACT 1988. UNLESS THAT ACT PROVIDES A RELEVANT EXCEPTION TO COPYRIGHT. THE COPY MUST NOT BE COPIED WITHOUT THE PRIOR PERMISSION OF THE COPYRIGHT OWNER.

date valid 22/03/2019

Planning Issue

Scale: 1:20
Drawing No.478-05

Date: April 2019
Drawn: O A

This drawing is the property & copyright of Oaktree Architectural, any creation of unauthorised reproduction of no copyright can result in prosecution

Revisions:

OAKTREE ARCHITECTURAL LTD

60 OAKTREE LANE
HAXBY
YORK
YO32 2YL
TEL:0 1904 763250

Client:
Mrs J Roberts.
63 Northfields, Strensall,
York. YO32 5XP.

Drawing:
Site Address.
Land & Barn at Cornbrough Road,
Sheriff Hutton, York.
Proposed Typical Sections.

Do not scale dimensions off this drawing, work to figured dimensions only, Contractor is to check all dimensions on site prior to works starting