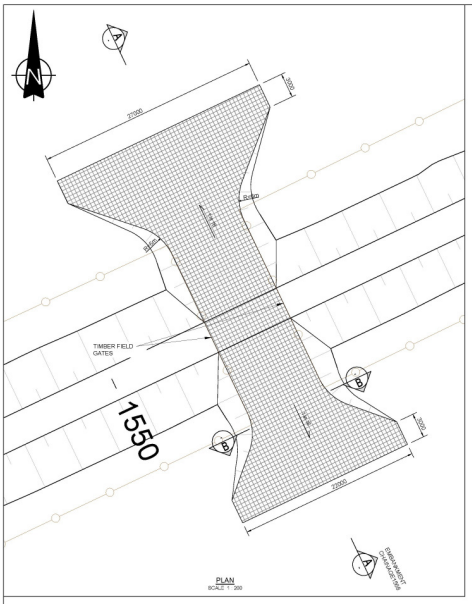

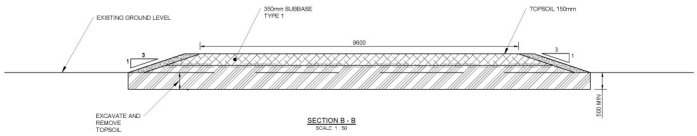

SECTION B - B
SCALE 1 : 50

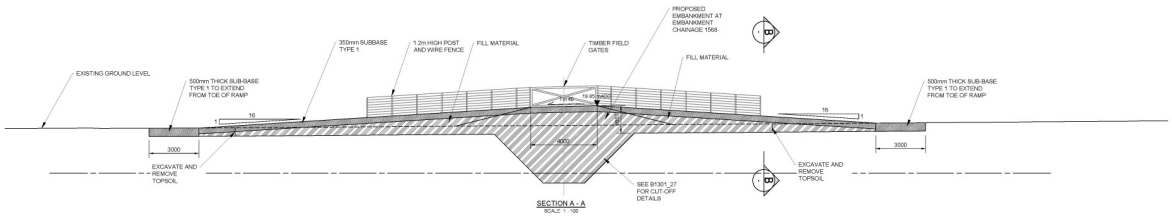

SECTION A - A
SCALE 1 : 100

NOTES:

1. ALL LEVELS AND CHAINAGES ARE IN METRES ABOVE ORDNANCE DATUM UNLESS OTHERWISE NOTED
2. ALL DIMENSIONS ARE IN MILLIMETRES UNLESS OTHERWISE NOTED

LEGEND:

- TYPE 1 SUB-BASE (STONE FINISH)

Date valid 12/11/19

THIS COPY HAS BEEN MADE BY OR WITH THE AUTHORITY OF EXCEED ARCHITECTURE LTD ON BEHALF OF CAPITA PROPERTY AND INFRASTRUCTURE LTD. AND PERFECTS AT TIME. UNLESS THAT ACT PROVIDES A RELEVANT EXCEPTION TO COPYRIGHT, THE COPY MUST NOT BE COPIED WITHOUT THE PRIOR PERMISSION OF THE COPYRIGHT OWNER.

Rev	Description	Date
P01	Planning Application	08/11/2019

Purpose of Issue
Planning Application

Classification
Public

Client
Environment Agency

Project
RIVER FOSS
FLOOD STORAGE AREA

Drawing
LANDOWNER ACCESS RAMP

Scale @ A1	Drawn	Checked	Approved
As Shown	MJD	DSS	DS

Project No.
CS092480

Date
08/11/2019

Drawing Identifier
ENV000381C-CAA-00-00-DR-C-0500_32

Issue
P01

CAPITA
Real Estate and Infrastructure

65 Gresham Street, London, EC2V 7NQ
020 7739 4500
www.capitaproperty.co.uk
Capita Property and Infrastructure Ltd.