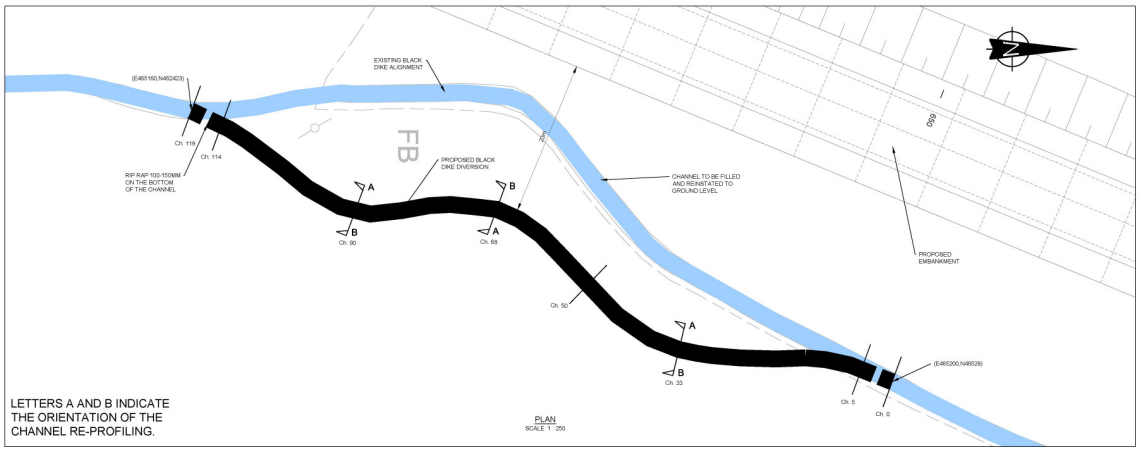

LETTERS A AND B INDICATE THE ORIENTATION OF THE CHANNEL RE-PROFILING.

PLAN
SCALE 1 : 250

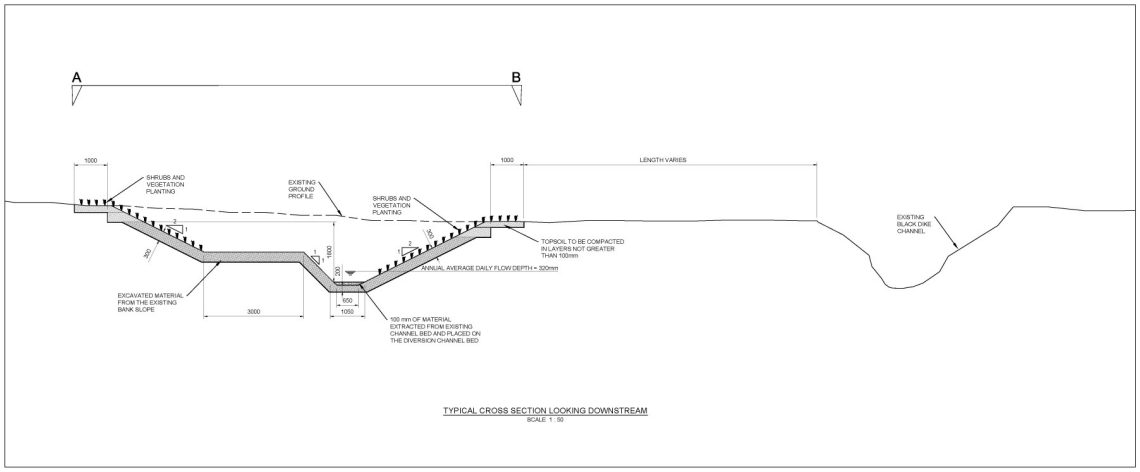

TYPICAL CROSS SECTION LOOKING DOWNSTREAM
SCALE 1 : 50

NOTES:

1. ALL LEVELS AND CHAINAGES ARE IN METRES ABOVE ORDANANCE DATUM UNLESS OTHERWISE NOTED.
2. ALL DIMENSIONS ARE IN MILLIMETRES UNLESS OTHERWISE NOTED.

Date Valid 12/02/2020

THIS COPY HAS BEEN MADE BY OR WITH THE AUTHORITY OF BRIDALE DISTRICT COUNCIL PURSUANT TO SECTION 47 OF THE COPYRIGHT DESIGNS AND PATENTS ACT 1988. UNLESS THAT ACT PROVIDES A RELEVANT EXCEPTION TO COPYRIGHT, THE COPY MUST NOT BE COPIED WITHOUT THE PRIOR PERMISSION OF THE COPYRIGHT OWNER.

REVISED PLAN

Rev	Description	Date
P02	Planning Application	20/04/2020
P01	Planning Application	08/11/2019

Purpose of Issue
Planning Application

Classification
Public

Client
Environment Agency

Project
RIVER FOSS
FLOOD STORAGE AREA

Drawing
BLACK DIKE RE-ALIGNMENT
PLAN AND SECTION

Scale @ A1	Drawn	Checked	Approved
As Shown	LV	NH	DS

Project No.	Date
CS092480	27/01/2020

Drawing Identifier
Project - Originator - Zone - Level - Pro Type - Pro - Number
ENV00003810C-CAA-00-00-DR-C-I0500_36a
Revision P02

CAPITA
Real Estate and Infrastructure
65 Gresham Street, London, EC2V 7NQ
020 7759 4500
www.capitaproperty.co.uk
Capita Property and Infrastructure Ltd.

© Capita Property and Infrastructure Ltd. F:\CS092480_PROJECTS\2017\CS092480_A Fore St Water Park\20 Drawings\01 CAD\Drawings\Planning Application\ENV00003810C-CAA-00-00-DR-C-I0500_37 Black Dyke Realignment P02.dwg