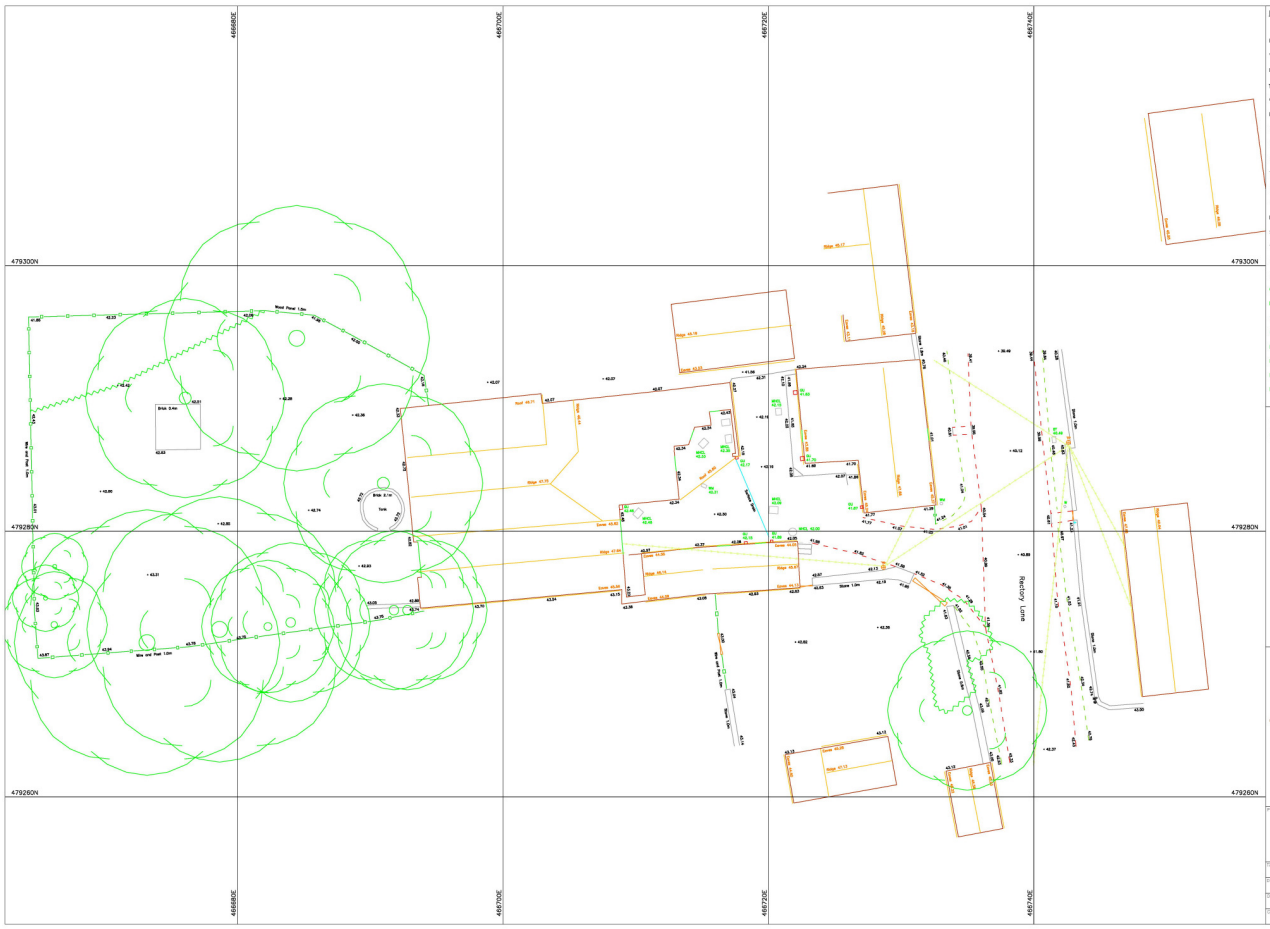


KEY

BUILDING
WALL
EDGE OF TARMAC
TRACK
CANOPY
FENCE
KERB
MISCELLANEOUS
BOTTOM OF BANK
TOP OF BANK
SPOT LEVEL 100.00
POST
LAMP POST
SIGN POLE
TELEGRAPH POLE
SERVICE COVER
GULLY
GU GULLY
FO FIBRE OPTIC
W WATER
G GAS
MHCL MANHOLE COVER LEVEL
BT BRITISH TELECOM
PO POST OFFICE
FH FIRE HYDRANT

Note: Survey is to OSGB36 grid and all levels relate to OSTN02 datum.

N

oakwood land surveys
14 Church Lane
Monk Fryston
Leeds
LS25 5DY
Tel/Fax 01977 684122
www.oakwoodlandsurveys.co.uk

Project: The Abattoir
Home Farm Building
Nunnington
YO62 5UY

Title: Topographic Survey

Date: 18th Aug 2016
Scale: 1:125@A1

Drawn by: TFS

Drawing No.: TA/TS/125
Rev: