THIS COPY HAS BEEN MADE BY OR WITH THE AUTHORITY OF RYEDALE DISTRICT COUNCIL PURSUANT TO SECTION 47 OF THE COPYRIGHT DESIGNS AND PATENTS ACT 1988. UNLESS THIS ACT PERMITS A FURTHER UNCLAIM FOR COPYRIGHT, THIS COPY MUST NOT BE COPIED WITHOUT THE PRIOR PERMISSION OF THE COPYRIGHT OWNER.

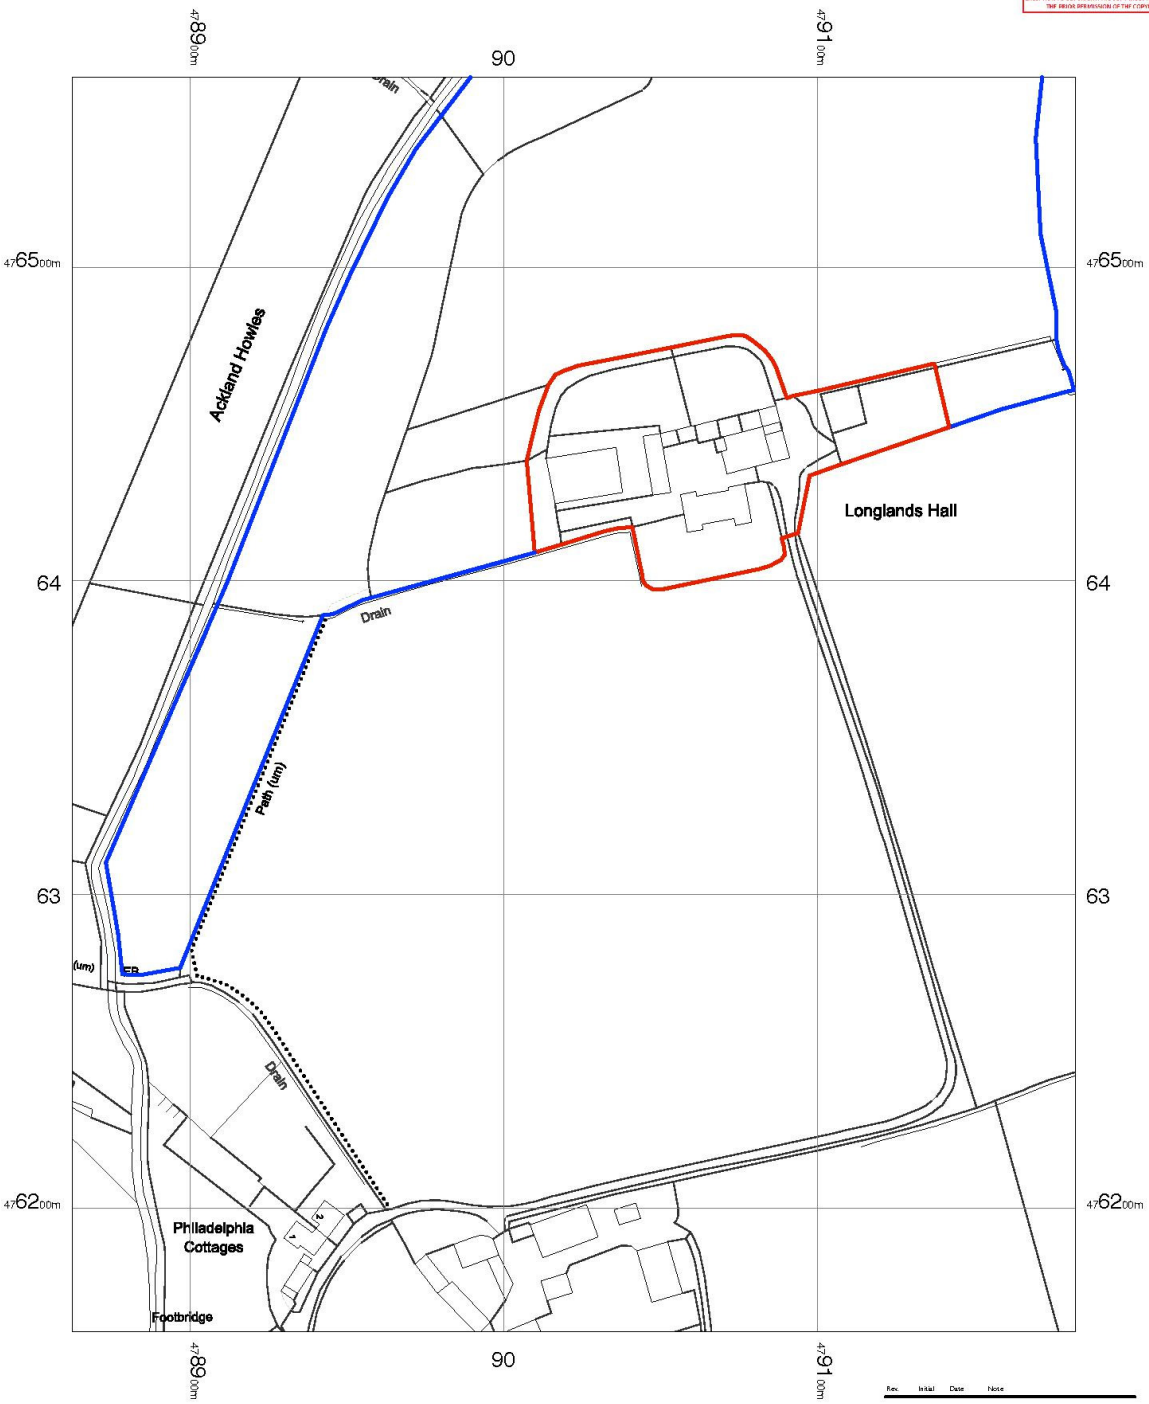

Site boundary

Other land ownership

N

Scale 1:2000 in metres

0m 10 20 30 40 50m

Rev	Initial	Date	Note

LOCATION PLAN

project LONGLANDS HALL

Site

drawing title Location Plan

drwg no. 6048 /b/b/01	date Sep-21	rev -	
scale 1:2000 @ A4P	drawn by -	checked by -	

MASON GILLIBRAND
A R C H I T E C T S
16 WILLOW MILL | FELL VIEW | CATON | LANCASTER | LA2 9RA
T. (01524) 771 377 | F. (01524) 771 330 | www.masongillibrand.com

Drawings are based on survey data and may not accurately represent site or physically present. Do not scale from this drawing. All dimensions are to be verified on site before proceeding with works. All dimensions are in millimetres unless stated otherwise. Mason Gillibrand Architects are to be notified of any discrepancies immediately.
© MASON GILLIBRAND ARCHITECTS