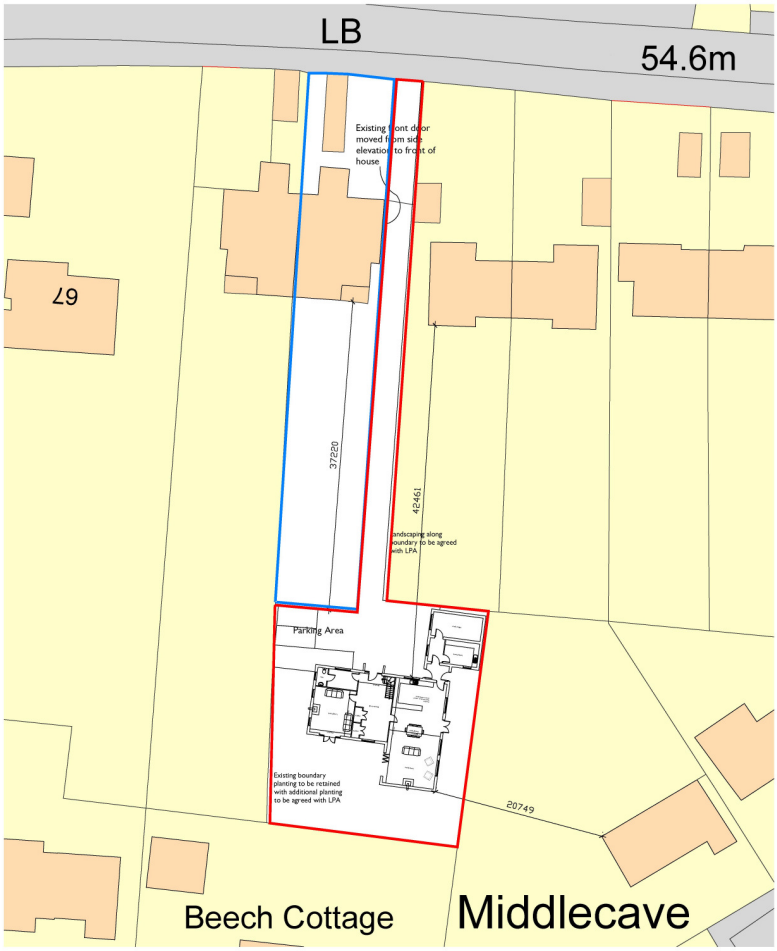

Copyright © 2013-2020 Fusion13 (Design & Energy) Limited. All rights reserved.

This drawing or any part of this drawing must not be reissued, loaned or copied without written consent by Fusion 13 (Design & Energy) Limited. Any unauthorised reissue, loaning or copying will constitute an infringement of copyright.

All errors omissions or discrepancies should be reported to the originator immediately. The contractor is to check and confirm all the dimensions and details shown on this drawing prior to construction. This drawing is to be read in conjunction with all architectural and engineer's drawings and other relevant information.

Fusion 13 (Design & Energy) Limited
Company no. 8479204 registered in England and Wales. Registered office: Unit 1B Park Farm Courtyard, Sudforyas, Malton, North Yorkshire, YO17 6QA

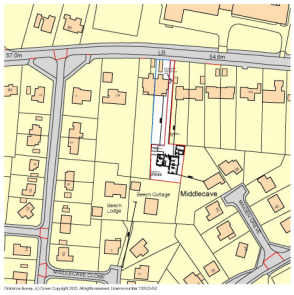

Location Plan
scale 1:1250

A Existing hard standing areas shaded 01.02.2021

REV	DATE

PROJECT:
Land to the rear of 63 Middlecave Road Malton

CLIENT:
Mr & Mrs Corrigan

DRAWING TITLE:
Location & Block Plans

Fusion 13
Architectural & Planning Services
+44(0)3333 443013
info@fusion-13.co.uk
www.fusion-13.co.uk

Yorkshire office:
Hanover House
Market Place
Eastgate
York
YO61 3AD

Norfolk office:
9 Princes Street
Norwich
NR3 1AZ

SCALE	DATE
1:1250 & 200 @ A1	Apr 2020

JOB NO.	DWG NO.	DRAWN	REV.
A904	004	LM	A