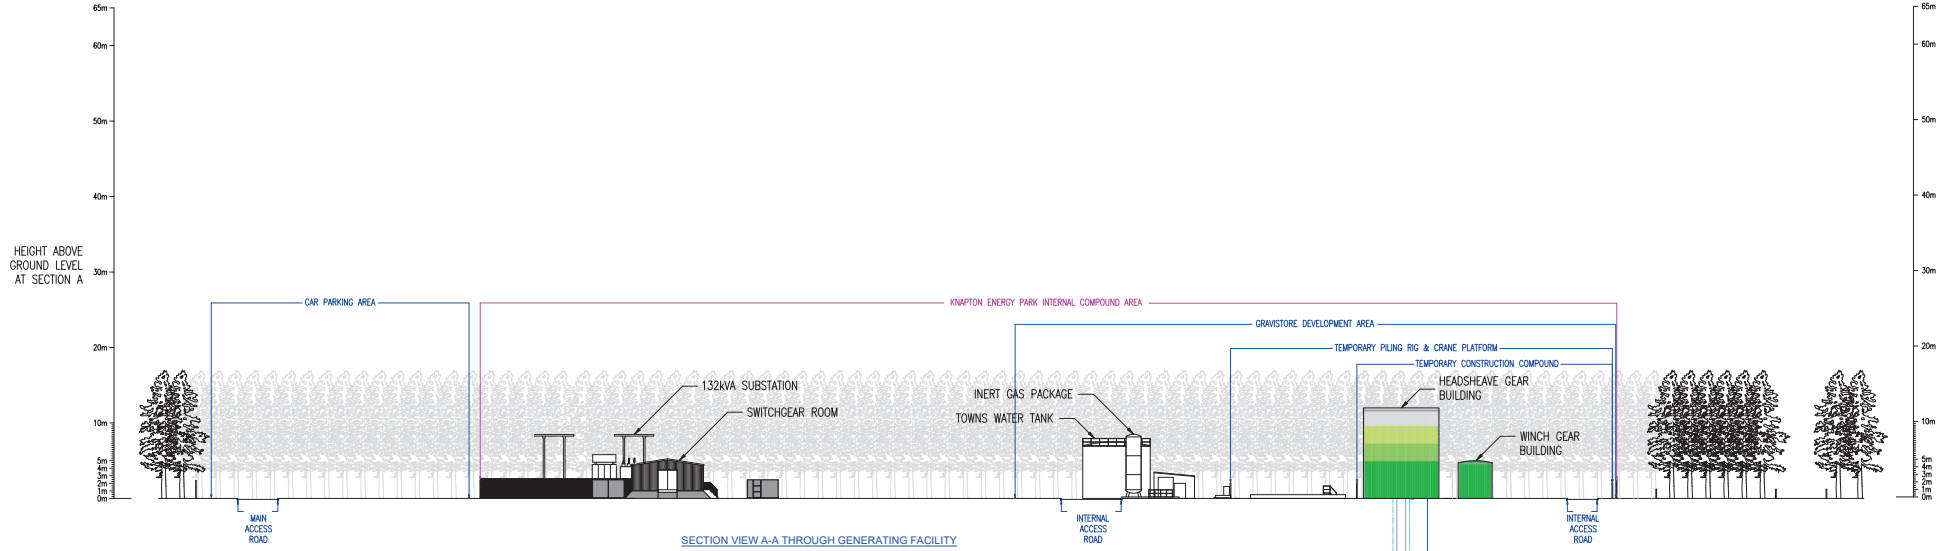

SECTION VIEW A-A THROUGH GENERATING FACILITY

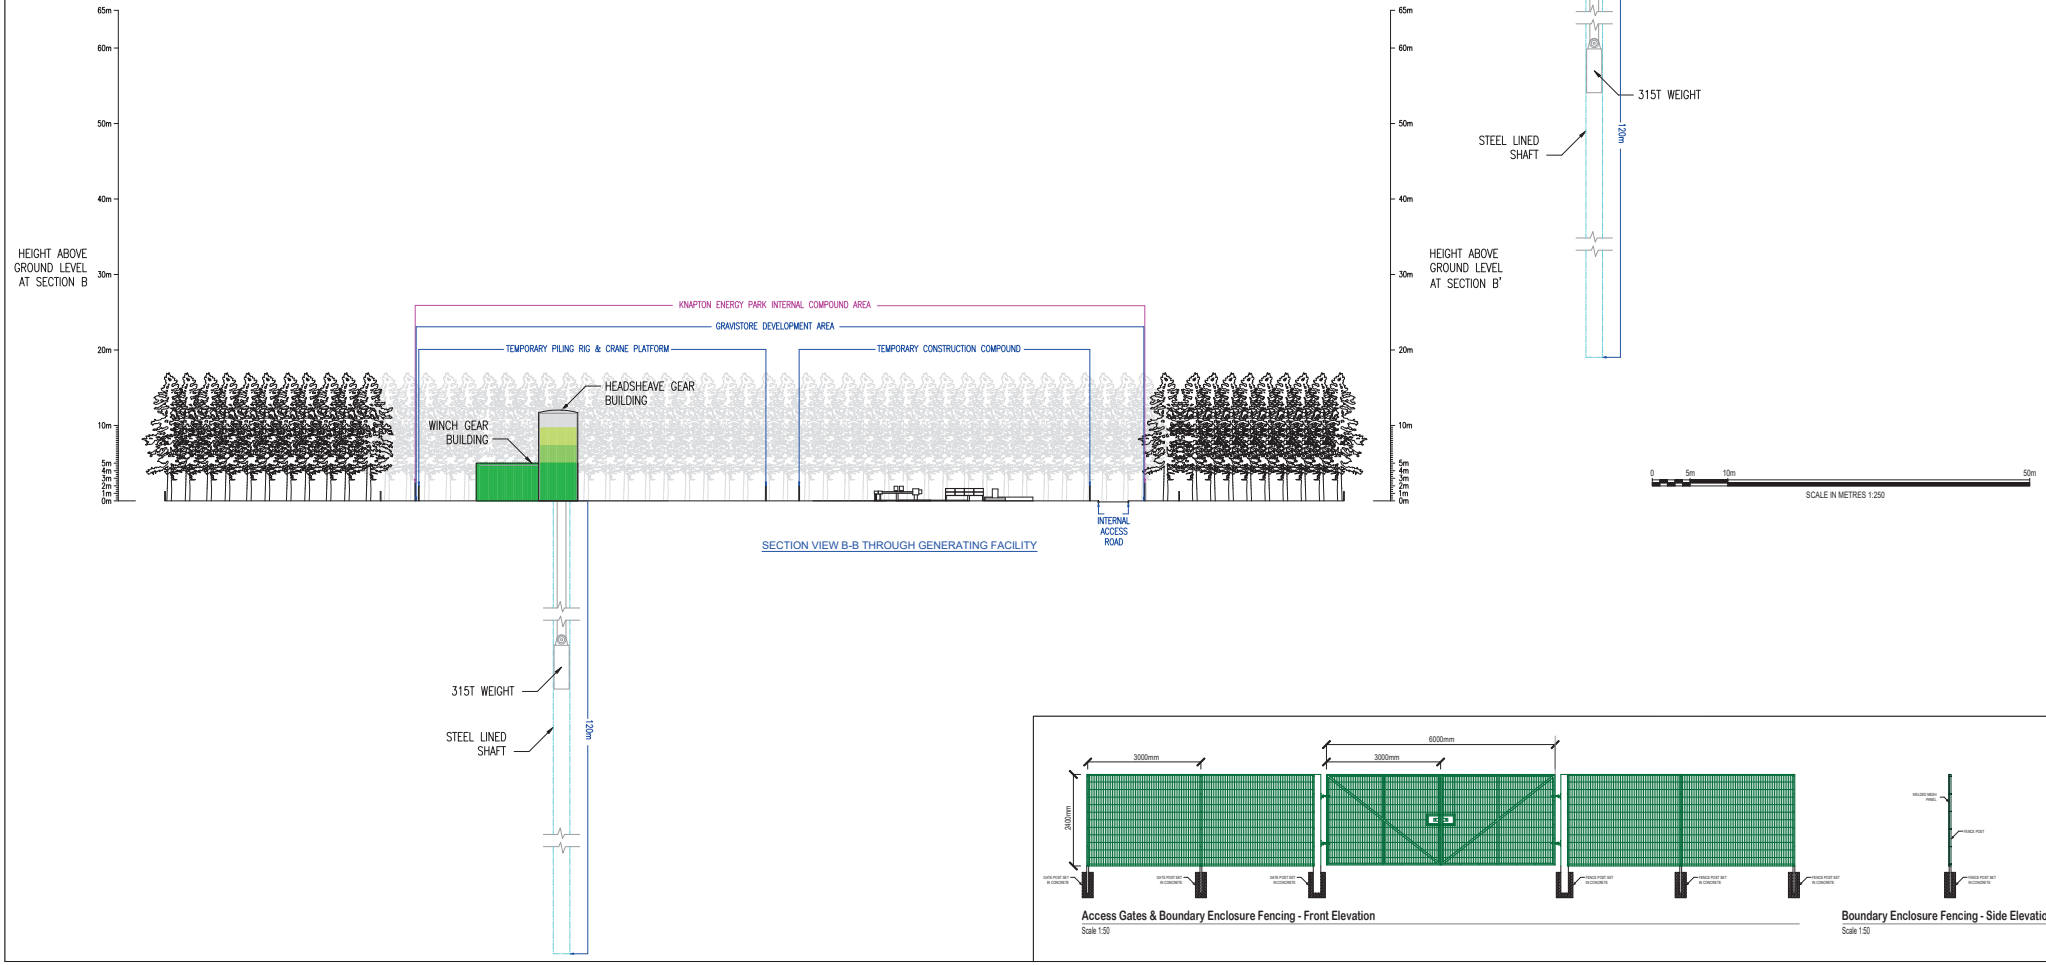

SECTION VIEW B-B THROUGH GENERATING FACILITY

Access Gates & Boundary Enclosure Fencing - Front Elevation
Scale 1:50

Boundary Enclosure Fencing - Side Elevation
Scale 1:50

NOTES:
FOR LAYOUT DETAILS, REFER TO PLAN 25-0250-ASP-100-PL-17

REVISIONS TO PLAN			
A	DD	MM	YY
B	DD	MM	YY
C	DD	MM	YY
D	DD	MM	YY
E	25.10.25	LF	ADDITIONAL CHANGE
F	14.10.25	LF	ORIGINAL ISSUE (REVISED TO SUITE ARPA)

ZETLAND GROUP
PROJECT MANAGEMENT & DEVELOPMENT
T: +44 (0)1423 500 500 E: info@zetland.com W: www.zetland.com
ZETLAND GROUP LTD, 1 PARK ROW, LEEDS, LS1 5AB, UK. REGISTERED IN ENGLAND & WALES COMPANY NO. 07 270 400
THIS DOCUMENT IS IN THE COPYRIGHT OF ZETLAND. ANY DUPLICATION, DISTRIBUTION OR USE WITHOUT WRITTEN CONSENT, WHICH HAS NOT BEEN GRANTED BY ZETLAND, IS STRICTLY PROHIBITED. THIS DOCUMENT IS PROVIDED TO THE RECIPIENT ON THE BASIS THAT ZETLAND IS NOT RESPONSIBLE FOR ANY ERROR, OMISSION OR MISLEADING STATEMENT CONTAINED IN IT.

SITE: GRAVISTORE KNAPTON ENERGY PARK, MALTON, NORTH YORKSHIRE

PROJECT: APPLICATION FOR PLANNING PERMISSION

TITLE: GENERATING FACILITY SECTION VIEW PLAN

CLIENT: GRAVITRICITY LIMITED

DRAWN:	LF	DATE:	14.10.25	TITLE No:
CHKD:	DD	DATE:	14.10.25	25-0250-ASP-300-PL-05