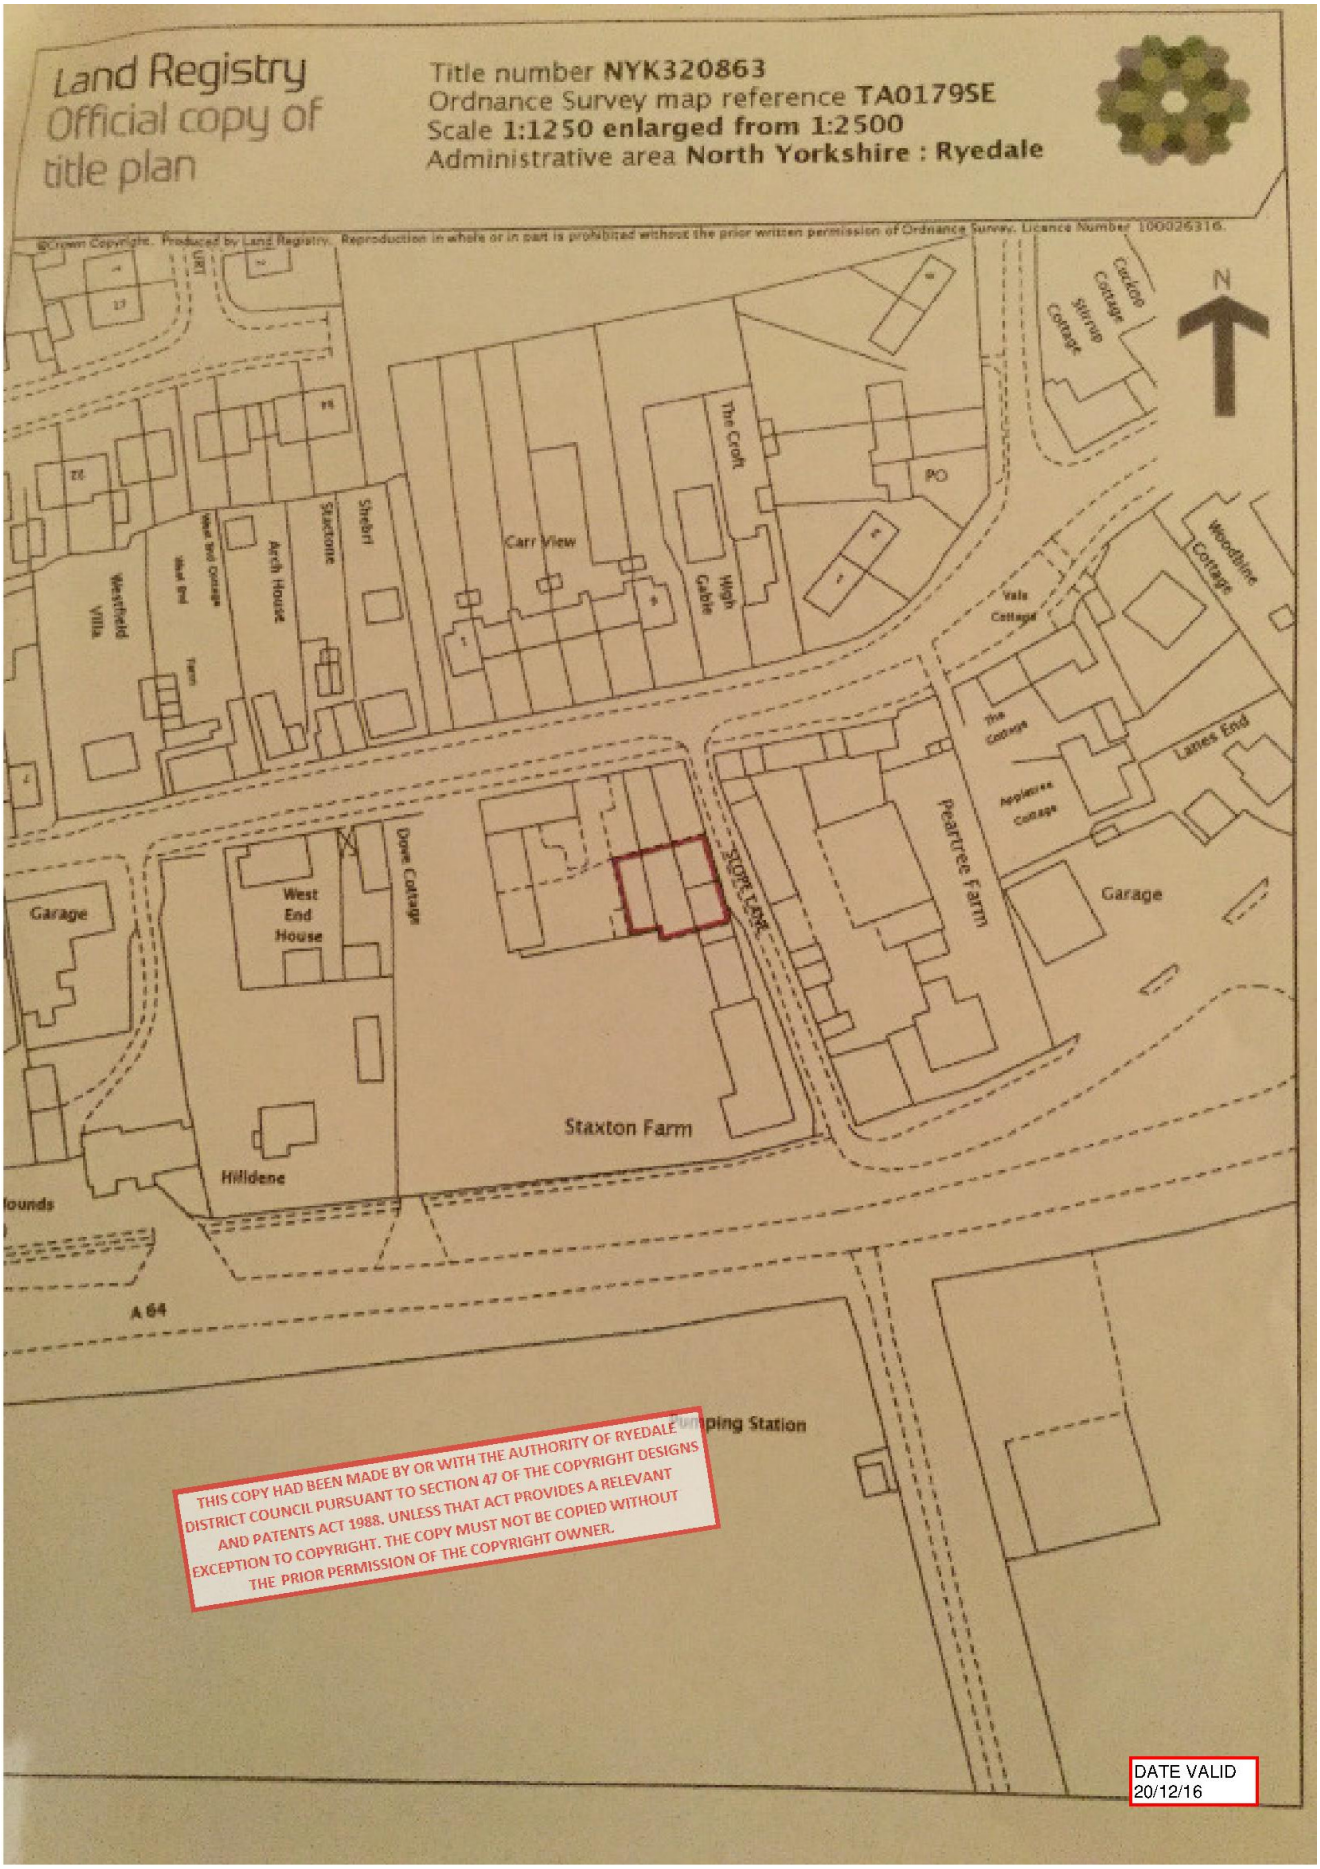
Land Registry
Official copy of title plan
Title number NYK320863
Ordnance Survey map reference TA0179SE
Scale 1:1250 enlarged from 1:2500
Administrative area North Yorkshire : Ryedale
©Crown Copyright. Produced by Land Registry. Reproduction in whole or in part is prohibited without the prior written permission of Ordnance Survey. Licence Number 100026316.
N
Carr View
The Croft
High Gable
Arch House
Staxtone
Shebri
Westfield Villa
Vale Cottage
Woodbine Cottage
The Cottage
Lanes End
Appleacre Cottage
Pearetree Farm
Garage
West End House
Dove Cottage
Staxton Farm
Hillidene
A64
Pumping Station
THIS COPY HAD BEEN MADE BY OR WITH THE AUTHORITY OF RYEDALE DISTRICT COUNCIL PURSUANT TO SECTION 47 OF THE COPYRIGHT DESIGNS AND PATENTS ACT 1988. UNLESS THAT ACT PROVIDES A RELEVANT EXCEPTION TO COPYRIGHT, THE COPY MUST NOT BE COPIED WITHOUT THE PRIOR PERMISSION OF THE COPYRIGHT OWNER.
DATE VALID
20/12/16