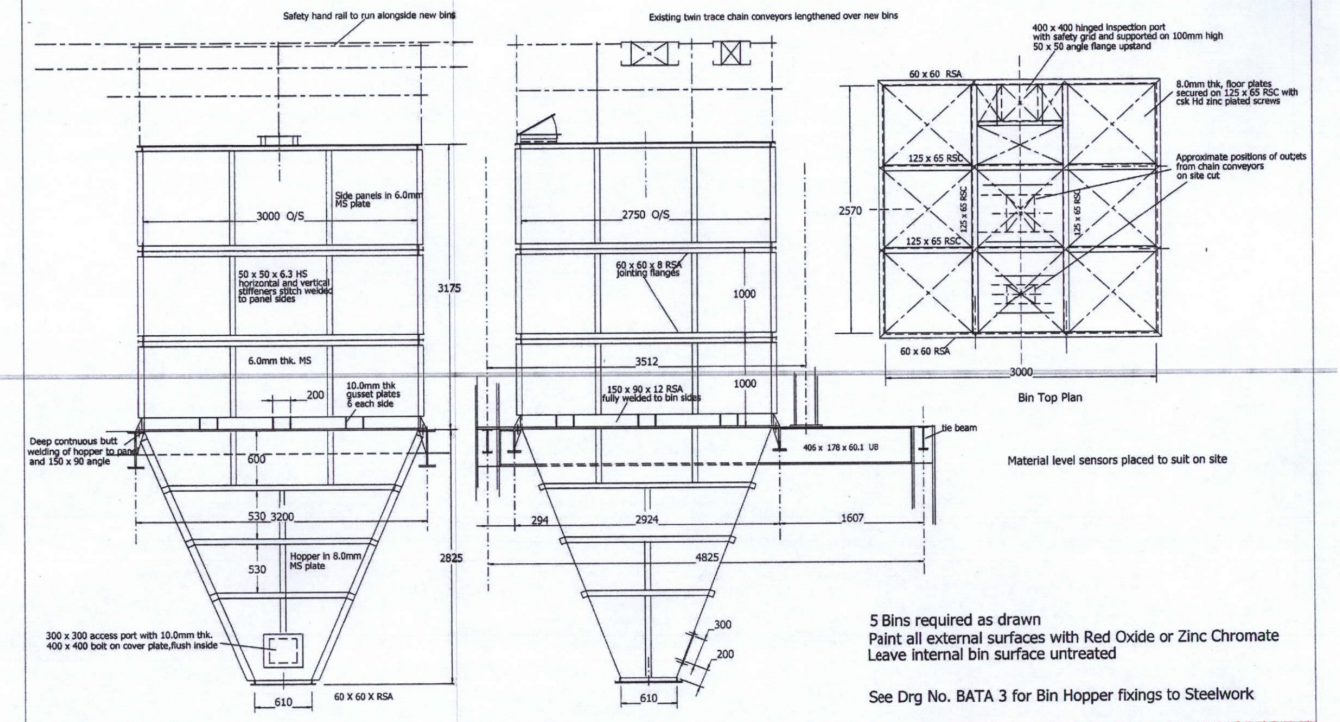

5 Bins required as drawn
Paint all external surfaces with Red Oxide or Zinc Chromate
Leave internal bin surface untreated

See Drg No. BATA 3 for Bin Hopper fixings to Steelwork

Scale 1:50

BATA Amotherby | Detail of Bulk Outloading Bins | Drg No. BATA BOB 4 A | 01.12.2018 JHS Technical Services

THIS COPY HAS BEEN MADE BY OR WITH THE AUTHORITY OF RYEDALE DISTRICT COUNCIL PURSUANT TO SECTION 47 OF THE COPYRIGHT, DESIGNS AND PATENTS ACT 1988 UNLESS THAT ACT PROVIDES A FURTHER EXCEPTION TO COPYRIGHT, THE CONTENTS MUST NOT BE COPIED WITHOUT THE PRIOR PERMISSION OF THE COPYRIGHT OWNER.

date valid 03/02/2020